


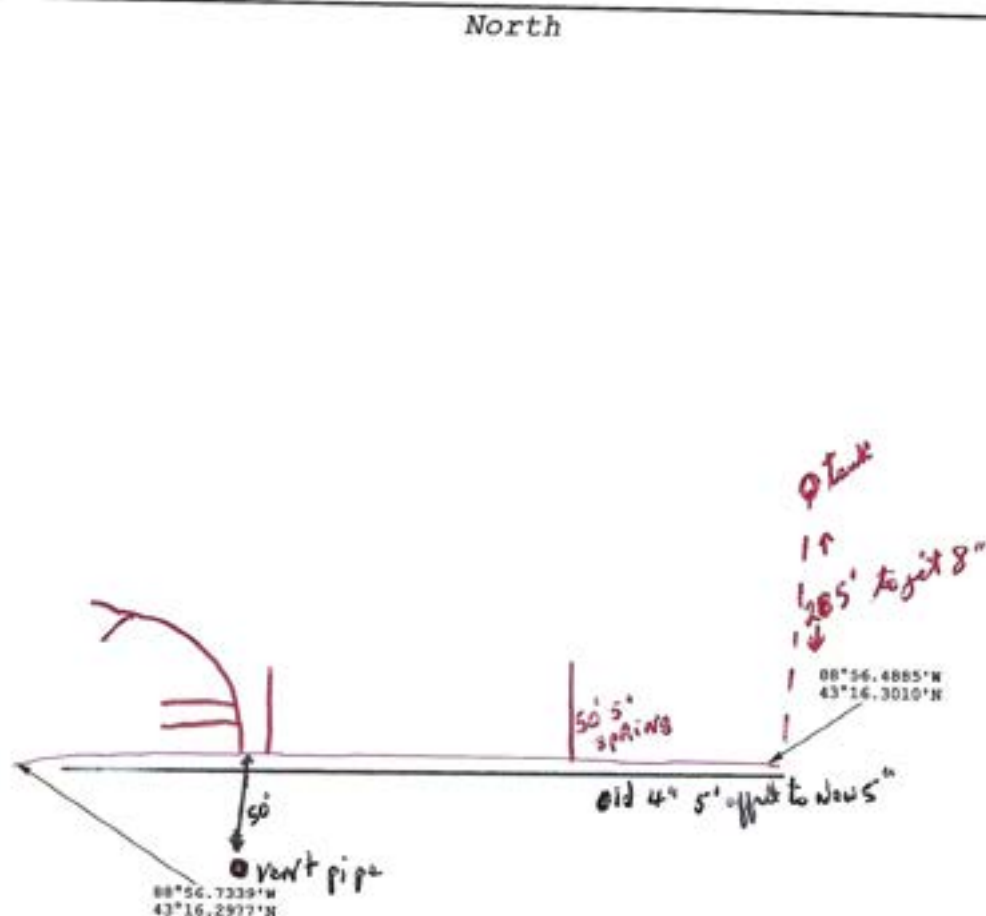


from vent go east 400' to 5' spring tap

Customer: Martha Gay		
Location: Stark Marsh		
Scale: 200 feet	Spacing: 5' off existing tile	Date: April 2010
SUN PRAIRIE DRAINAGE CO. INC.		

5": 1164 ft

LATEC GPS: Gay, Martha 2010 1.gps

North

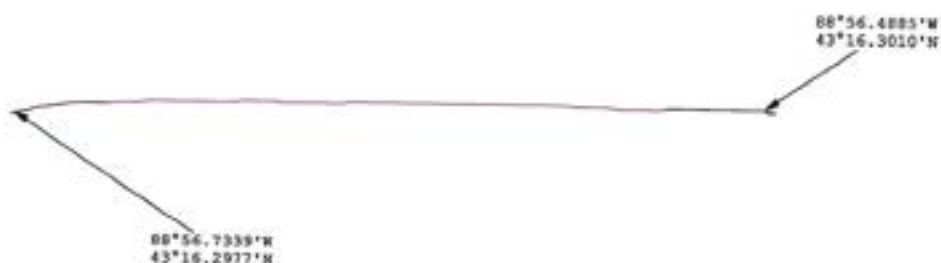

Customer: Martha Gay

Location: Stark Marsh


Scale: 200 feet

Spacing: 5' off existing tile

Date: April 2010

SUN PRAIRIE DRAINAGE CO. INC.

5" = 1164 ft

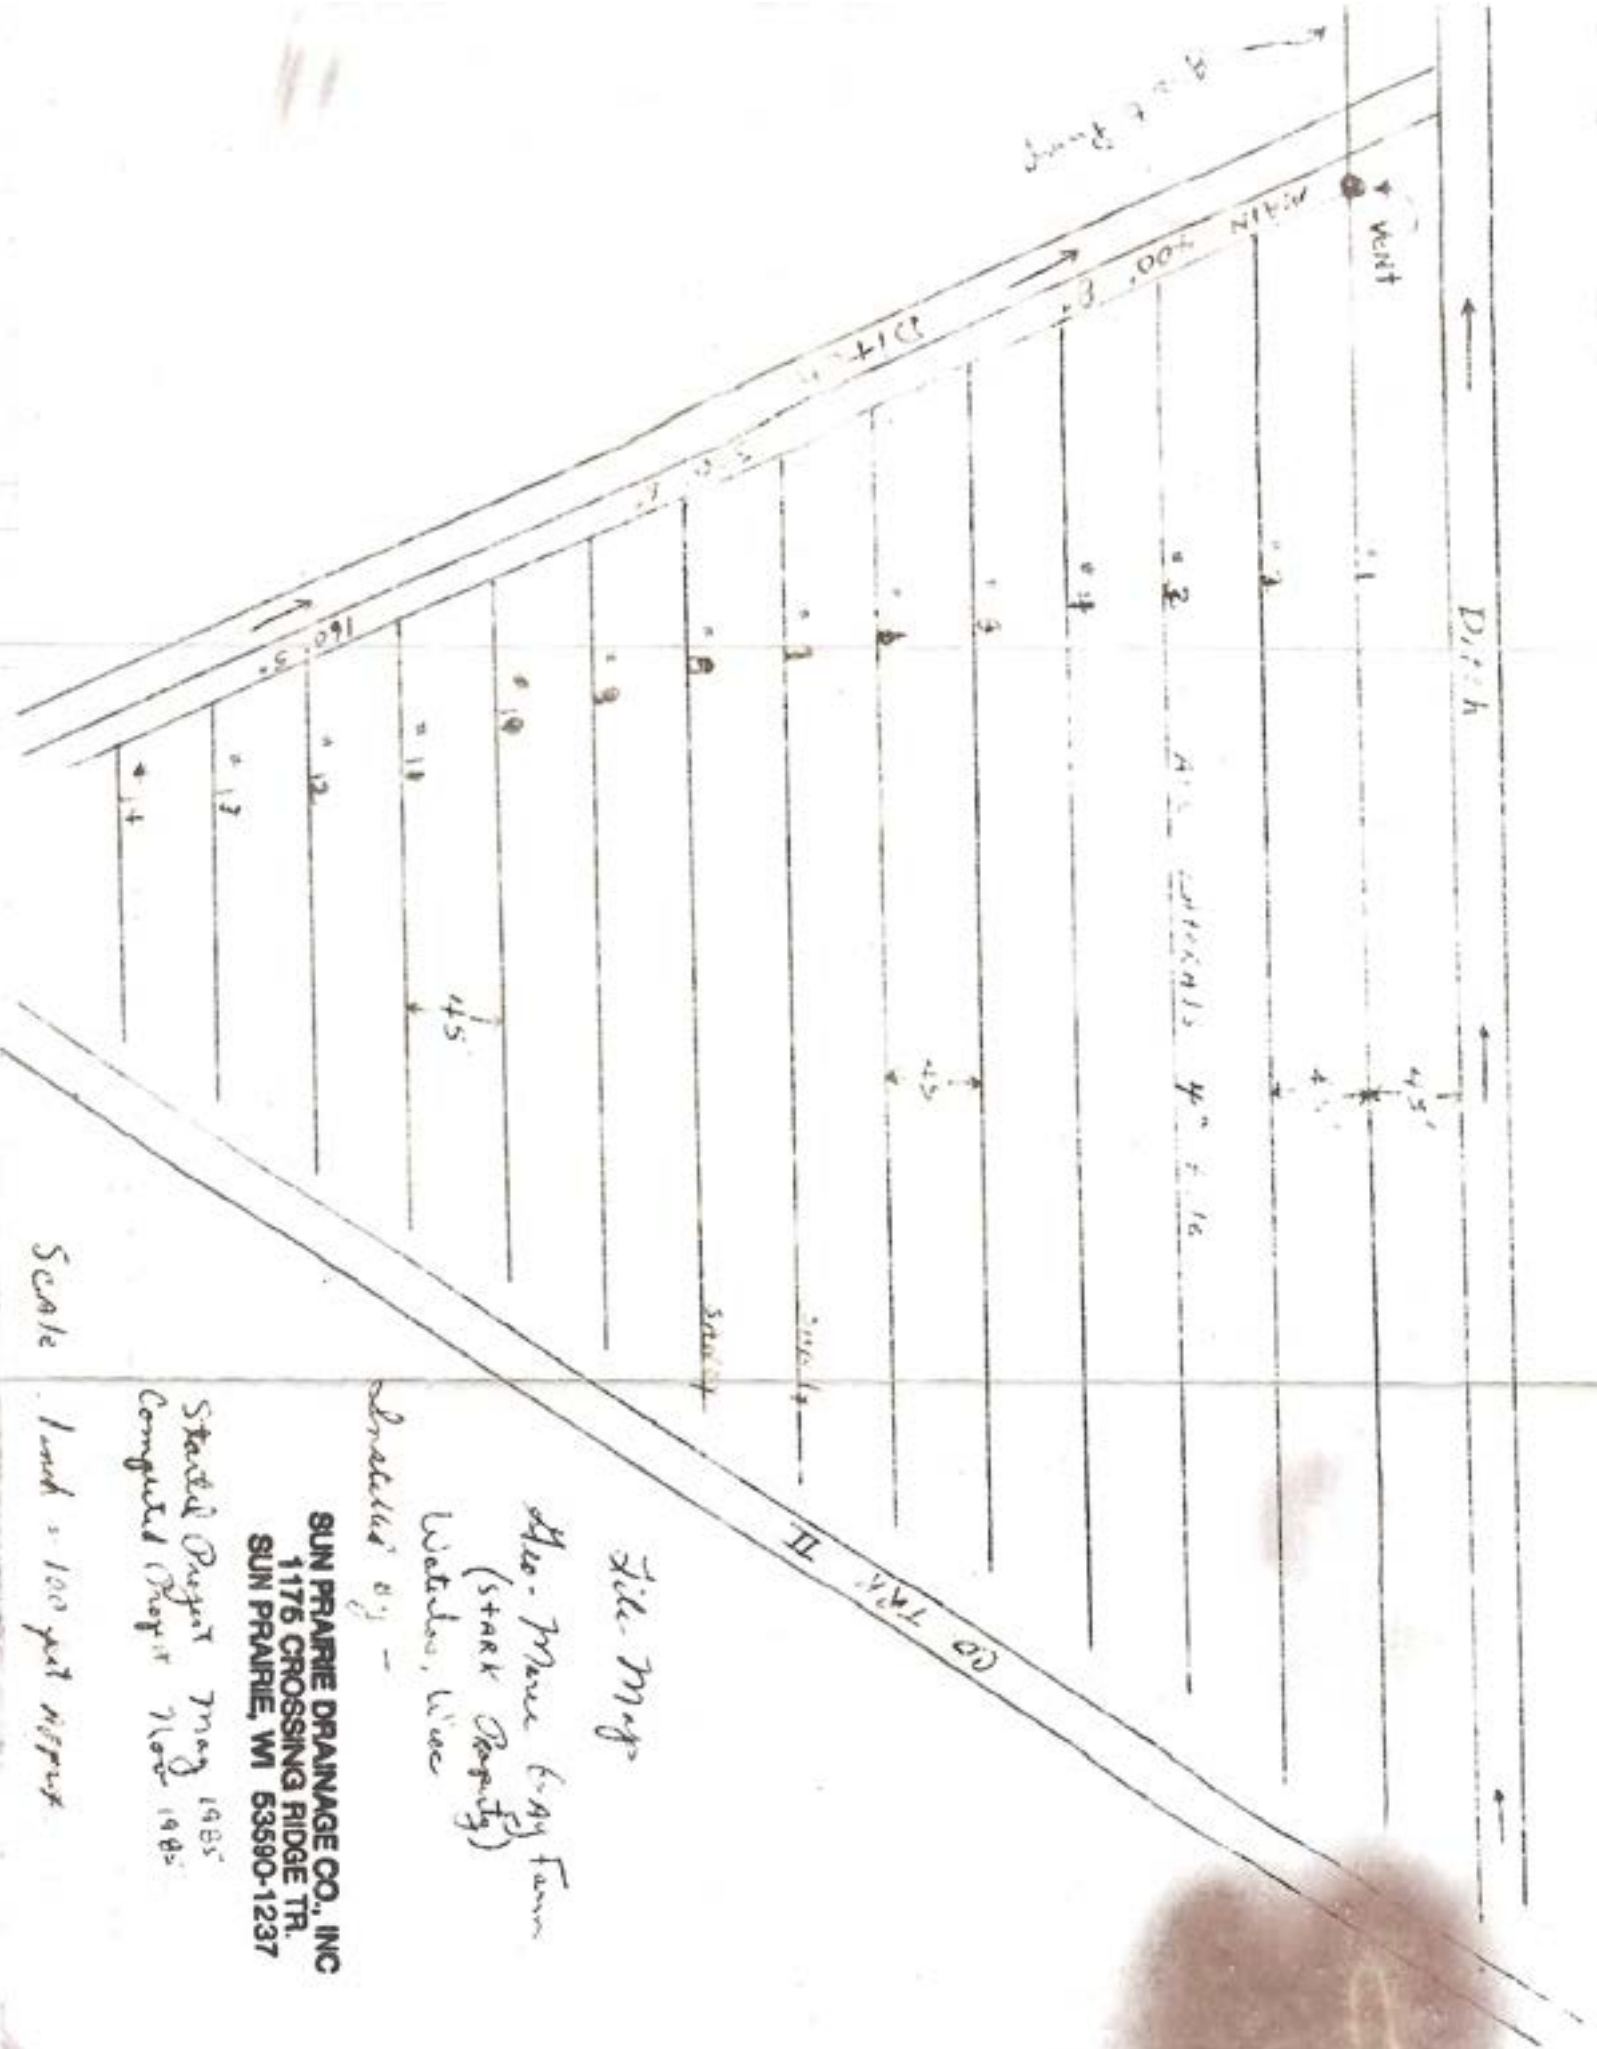

Tile Map

Also - Mue (My Farm)
(stark property)
Wetlands, Wisc

Drainage by -

SUN PRAIRIE DRAINAGE CO., INC
1176 CROSSING RIDGE TR.
SUN PRAIRIE, WI 53590-1237

Stated Project May 1985
Completed Project Nov 1985


Scale 1 inch = 100 feet N.T.P.

R.J. SURVEYING

Richard Jovle
414/326-5404

George Gay
4-85

109 Pierce Street
Randolph, WI 53956

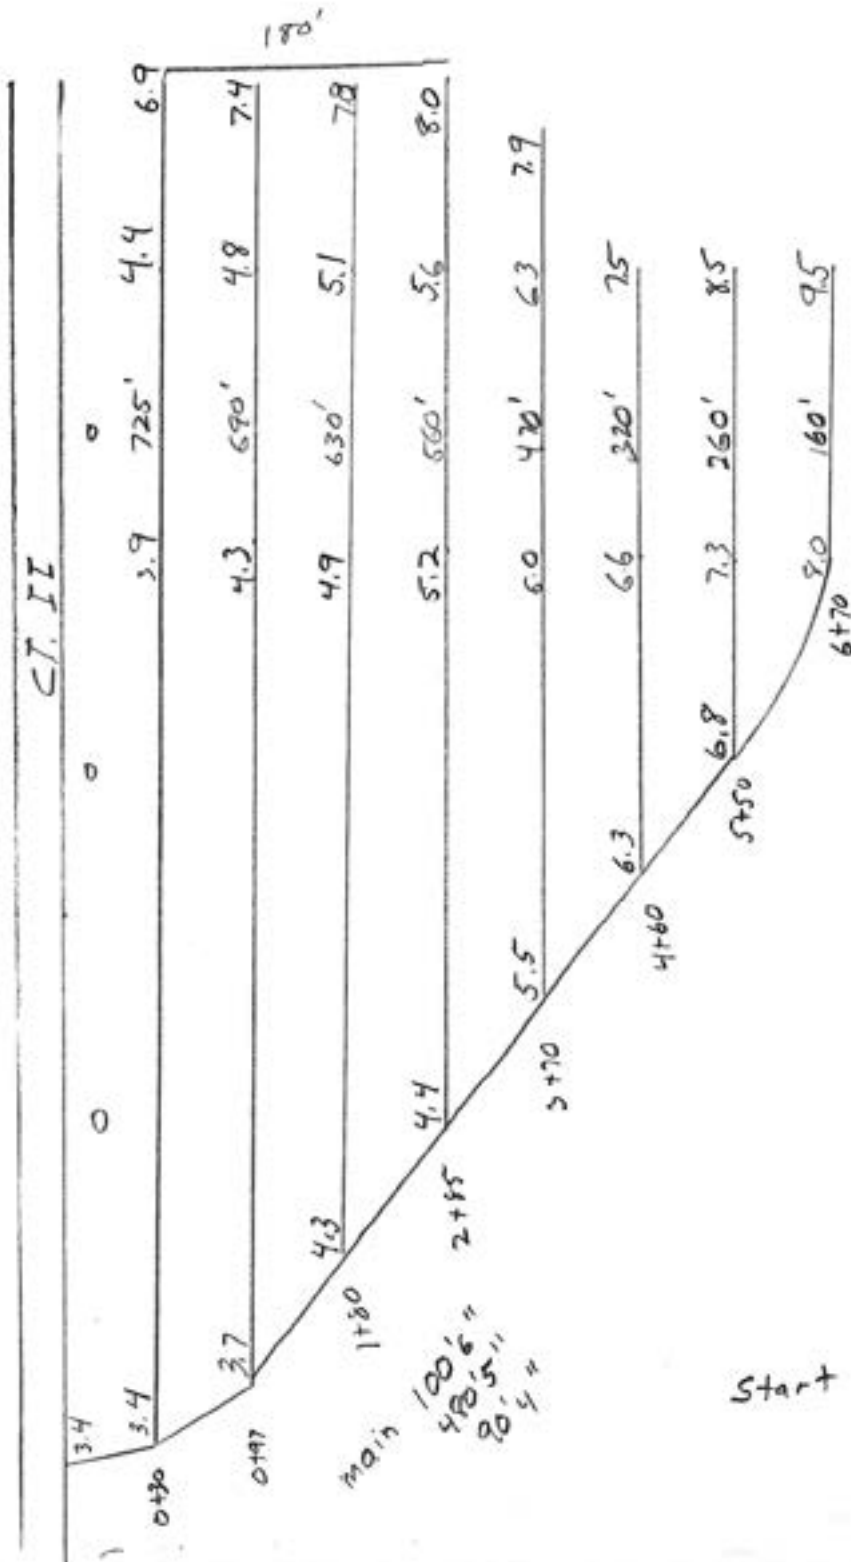

1st line 25' from
power poles 60' spacing

100' 6" settled
48' 5" "
40' 85' 4" "

SUN PRAIRIE DRAINAGE CO., INC
1175 CROSSING RIDGE TR.
SUN PRAIRIE, WI 53590-1237

0+100 to 0+97	1.7%
0+97 to 6+70	7%
Station	Cut
0+100	3.4
0+30	3.4
0+97	3.6
1+80	3.7
2+85	3.1
3+70	3.5
4+60	3.7
5+50	3.6
6+70	3.9

Start .3 above bottom of
road culvert

Old lot in property line


Tile Map
620 - Main Gray Farm
(Stark Property)
Installed by

San Pacific Drainage Co. Inc.
2616 Hwy. N
San Francisco, WI 53590-9501

September 1995

Materials Used
800' 8"
600' 6"
1920' 5"
18750' 4"
26' 8" PVC

Woods

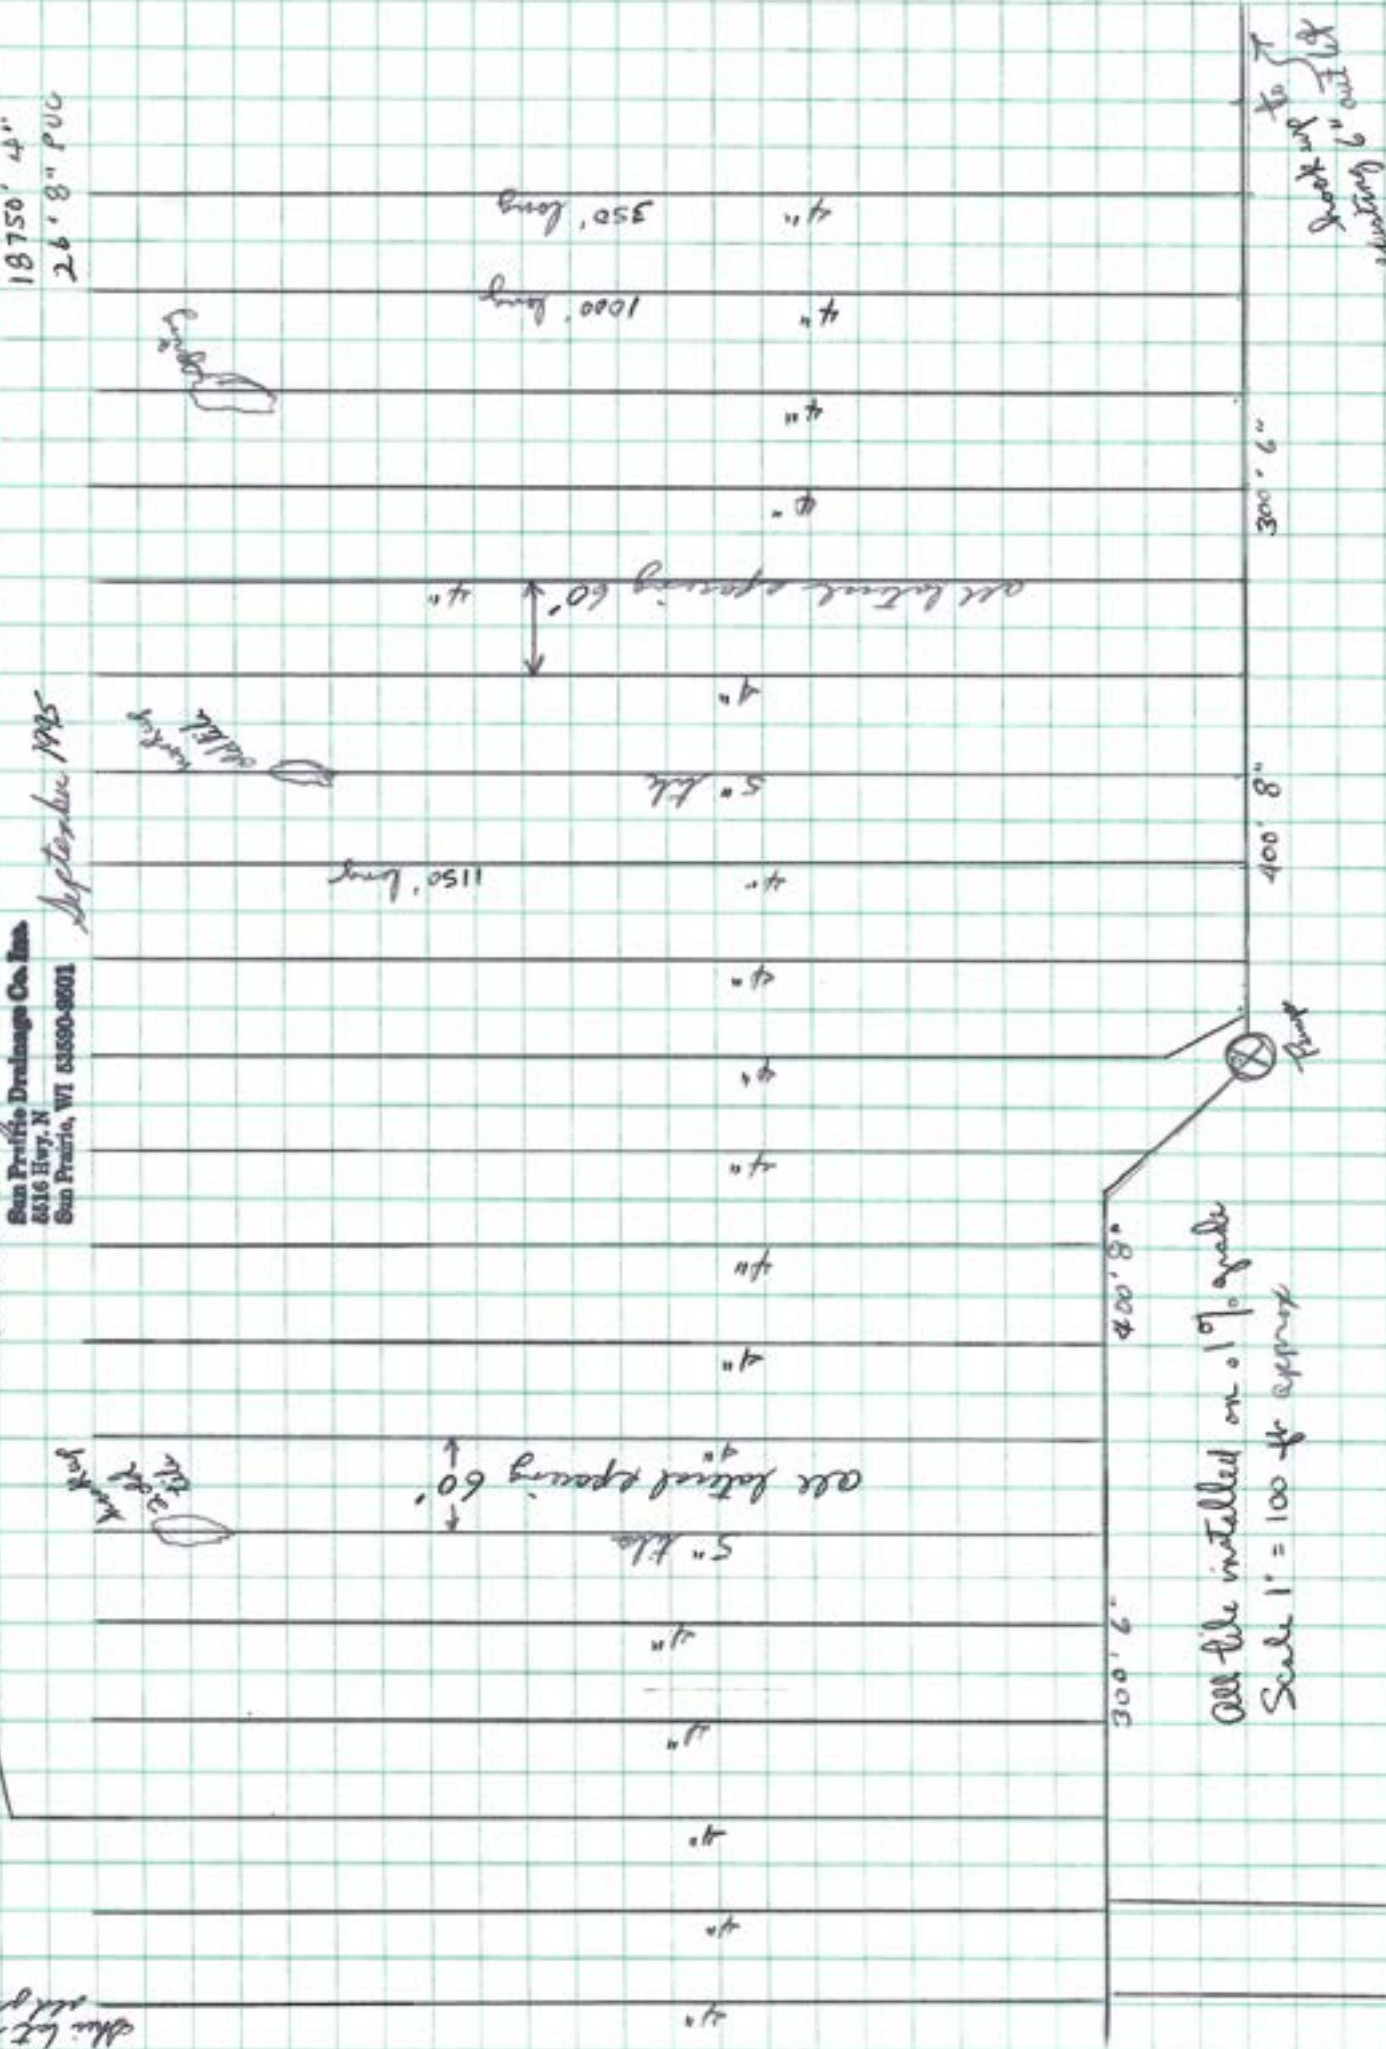

All tile installed on .1% grade
Scale 1" = 100 ft approx

to
gutter up
spouting 6" out let

SUN PRAIRIE DRAINAGE CO., INC.
1175 CROSSING RIDGE TR.
SUN PRAIRIE, WI 53590-1237

109 Pierce Street
Randolph, WI 53956

R.J. SURVEYING

60092 4-85
GAY

50,000,000


April 2000

Richard Jovle
414/326-5404

100' 10"
200' 8"
200' 6"
157' 5"
1975' 4"

See other - nap

L-1 thru L-9 flow towards main
L1A thru L4A flow towards submain with a separate survey
- nap
L-5- goes next to existing ditch which will be closed after tiling
it curves around no close to ditch as possible

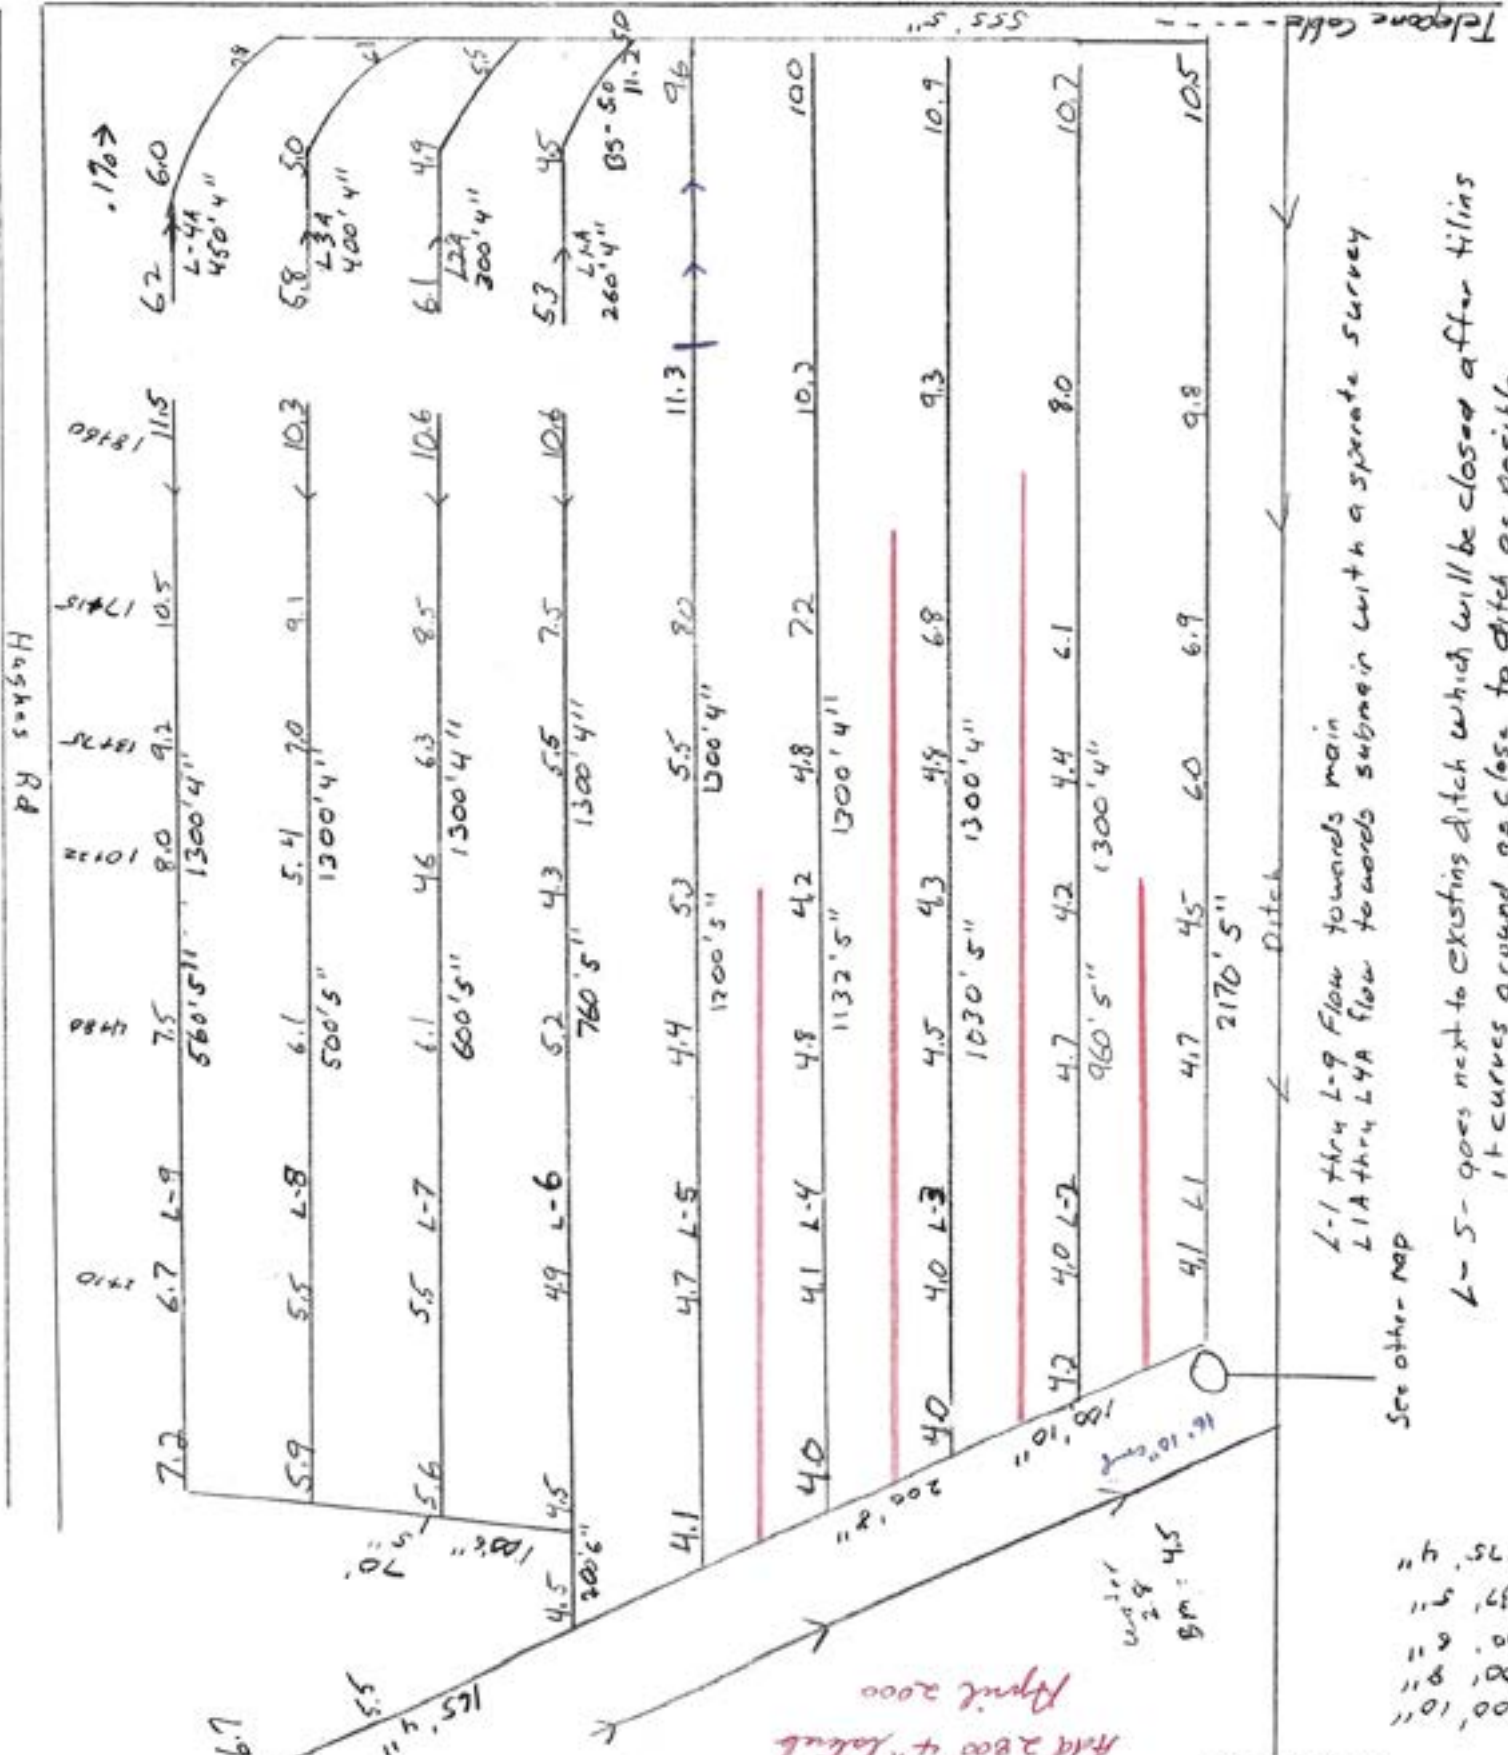

SUN PRAIRIE DRAINAGE CO., INC.
 1175 CROSSING RIDGE TR.
 SUN PRAIRIE, WI 53590-1237
 109 Pierce Street
 Randolph, WI 53956


R.J. SURVEYING
 George Gay
 4-85
 50's pavers

Richard Joyke
 414/326-5404

From #4 25 Acres
 West of Hughes Rd
 North of II

* Add 4" lat. 2800'
 April 2000

100' 10"
 200' 8"
 200' 6"
 1537' 5"
 1975' 4"

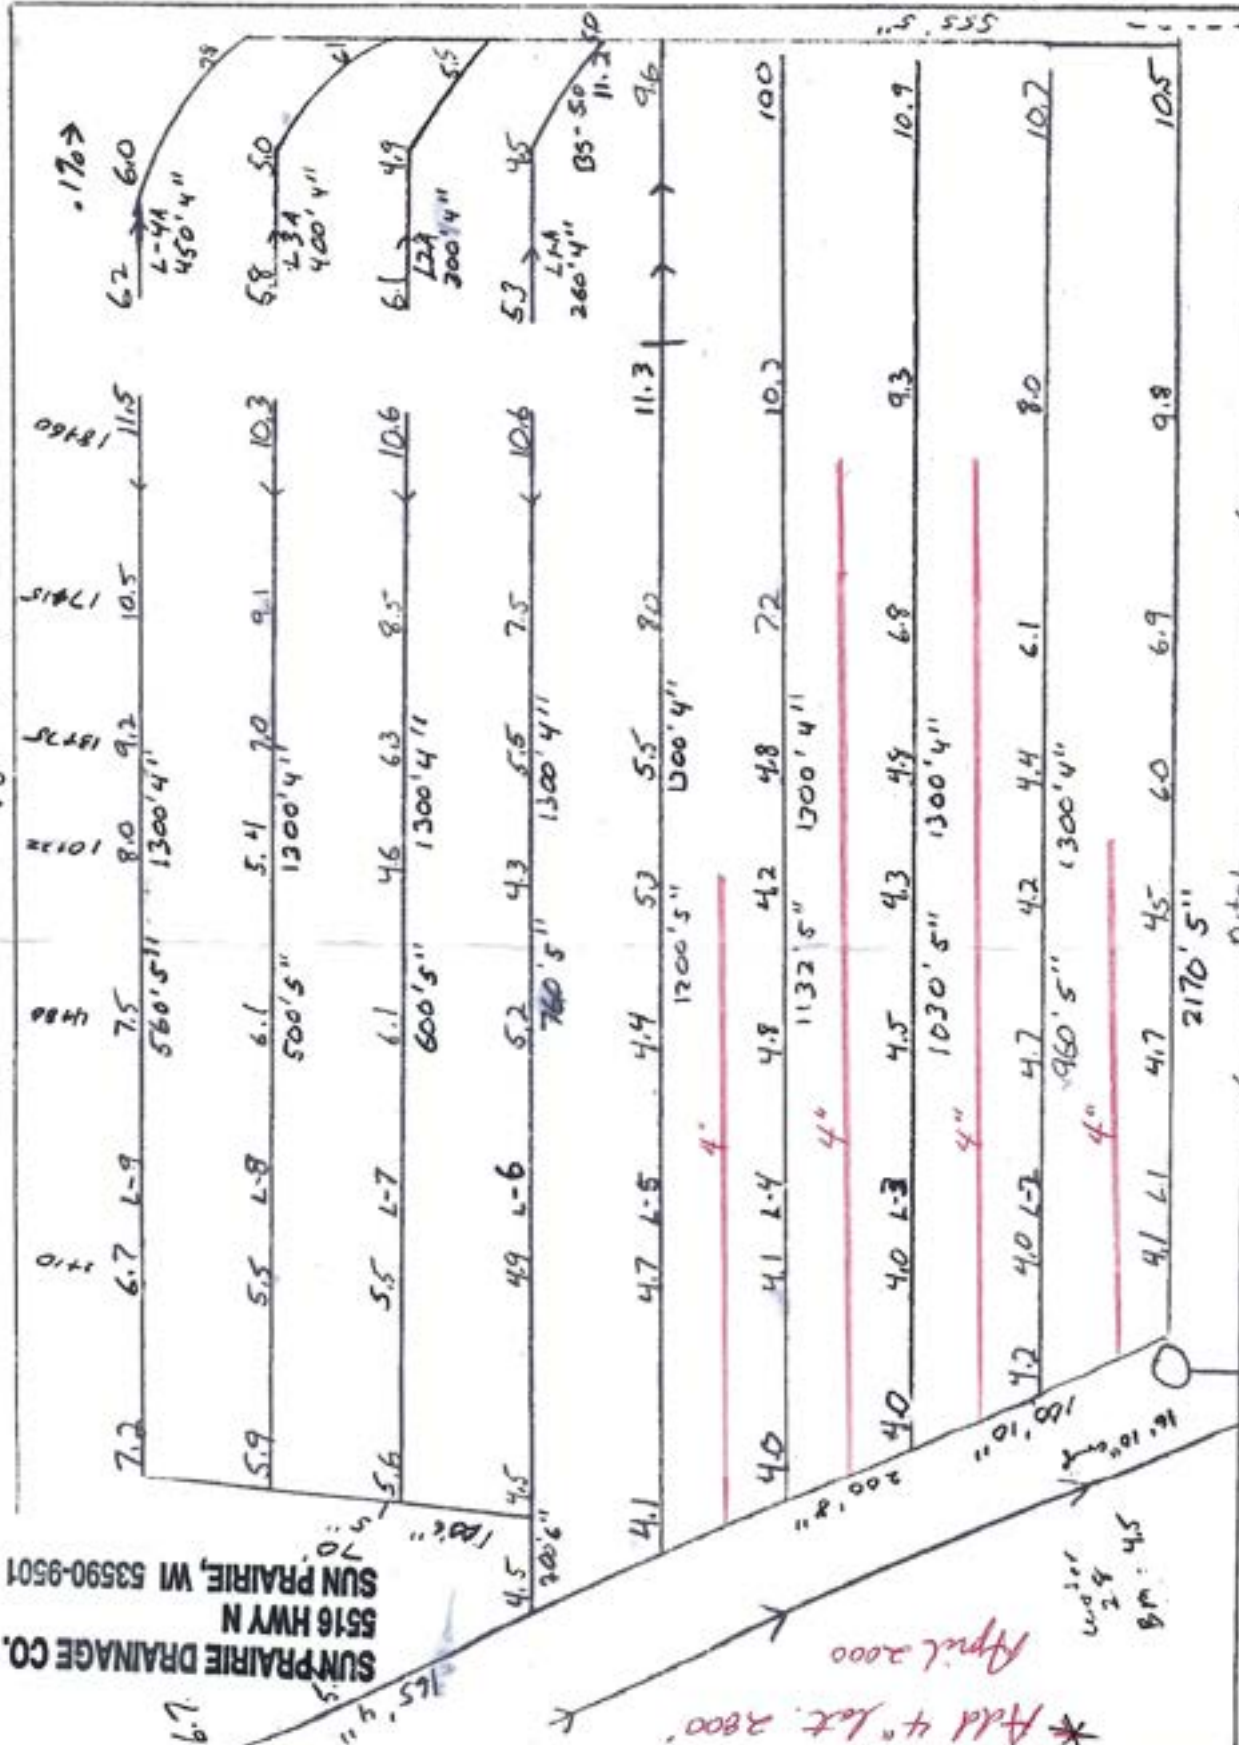

See other map
 L-1 thru L-9 Flow towards main
 L-1A thru L-4 flow towards submain with a separate survey
 L-5 goes next to existing ditch which will be closed after tilins
 it curves around as close to ditch as possible

R.J. SURVEYING

Richard Jovle
414/326-5404

George Gay
4-85

109 Pierce Street
Randolph, WI 53956

FARM #4

East of II

CO TRK II

--- Telephone Cable


Next to Skutumpah

* Add 4" lat 3900'
April 2000

SUN PRAIRIE DRAINAGE CO. INC.
5516 HWY N
SUN PRAIRIE, WI 53590-9501

Triangle Field for next years tiling

1" inside 30'
from ditch

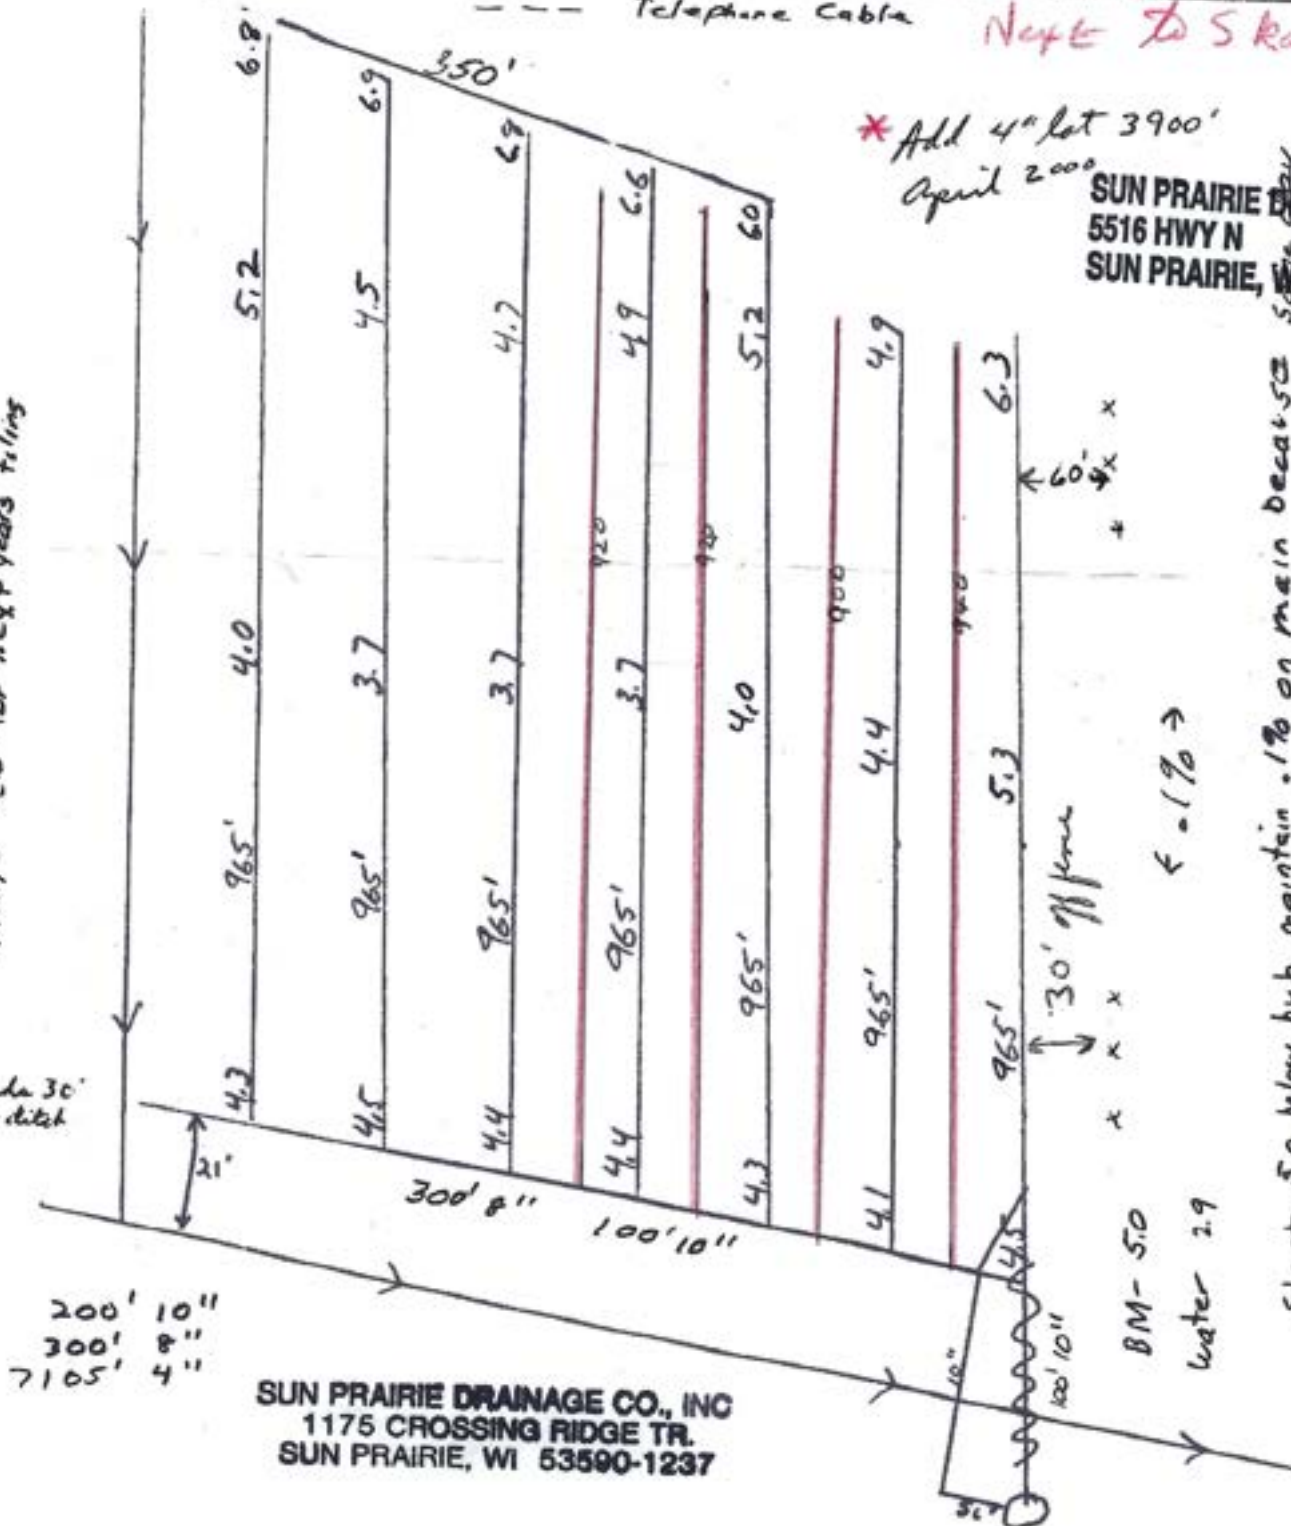

SUN PRAIRIE DRAINAGE CO., INC
1175 CROSSING RIDGE TR.
SUN PRAIRIE, WI 53590-1237

Start 5.0 below hub maintain .1% on main because
main will extend into next field.

R.J. SURVEYING

Richard Jovle
414/326-5404

George Gay
4-85

109 Pierce Street
Randolph, WI 53956


CG TRK II

--- Telephone Cable

Add 3900' 4" laterals
April 2000

Triangle Field for next years tiling

8" ends 30' from ditch

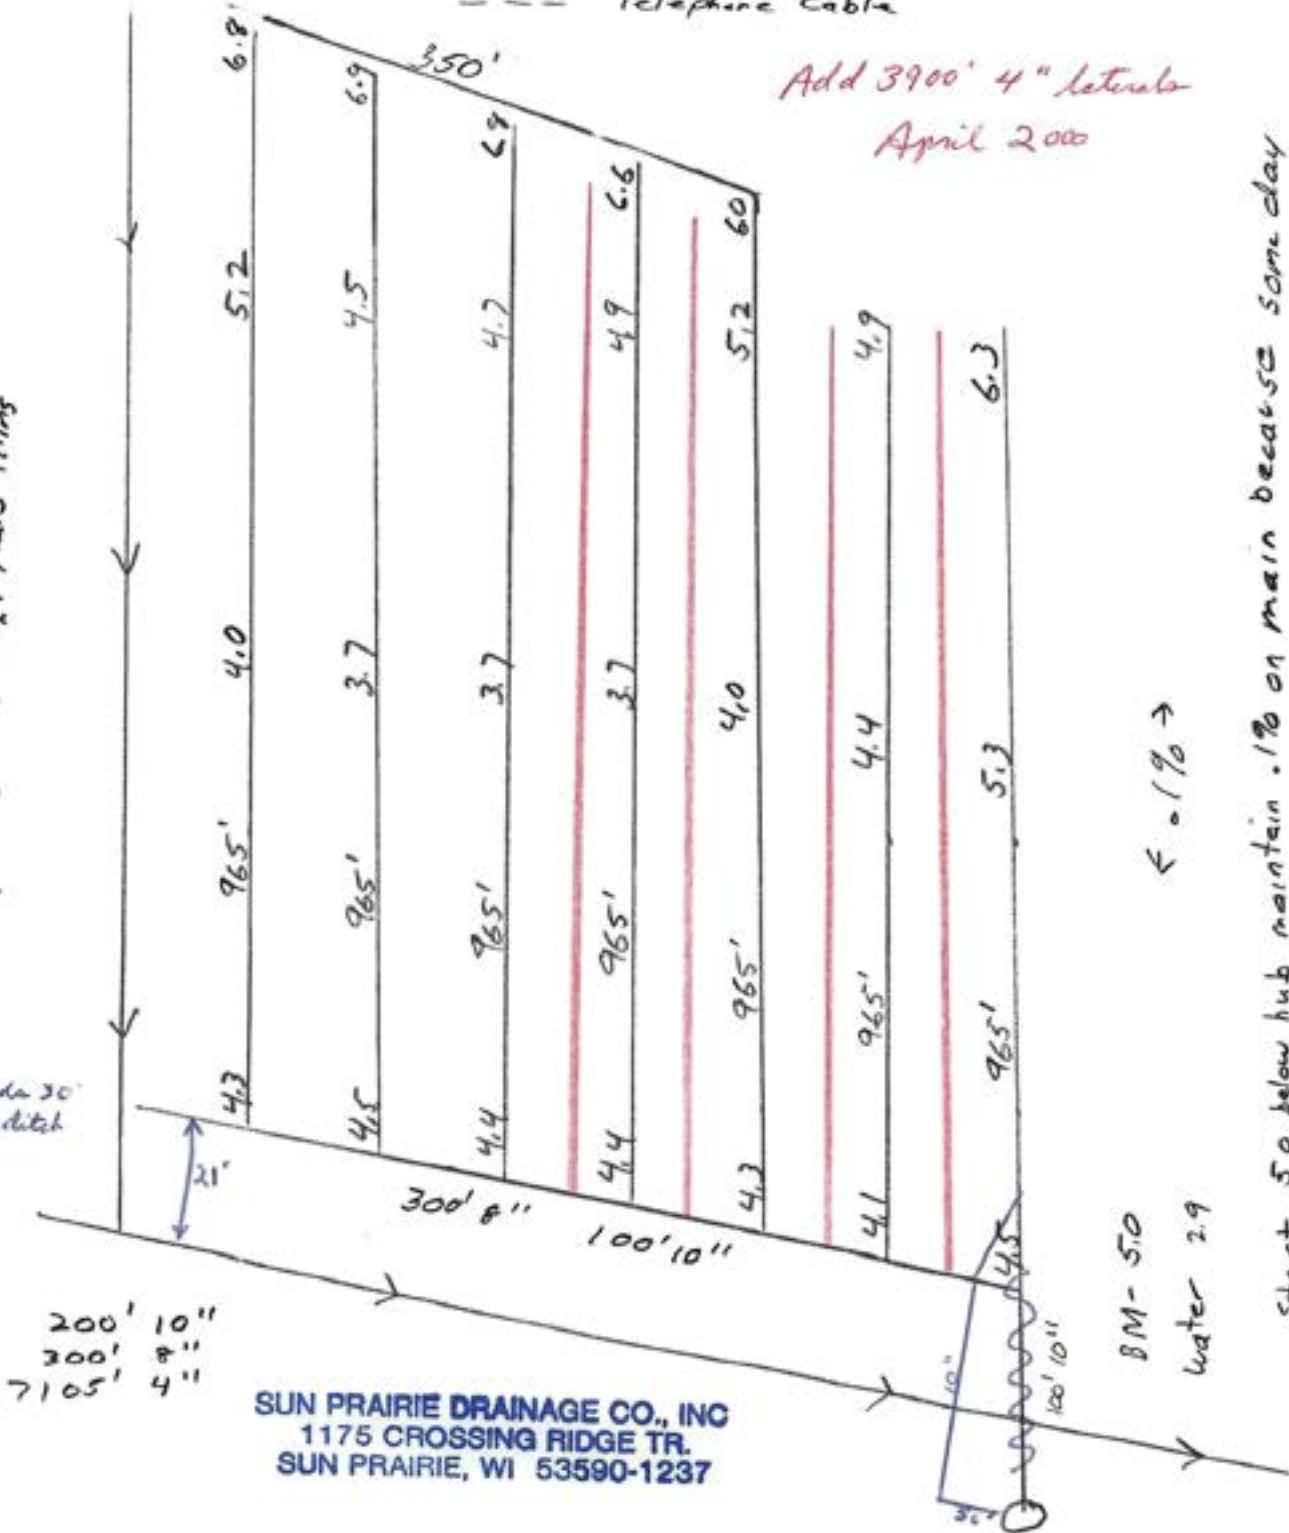

SUN PRAIRIE DRAINAGE CO., INC
1175 CROSSING RIDGE TR.
SUN PRAIRIE, WI 53590-1237

this lot is on
old property line

existing 4"

check
old
tile

New 5" April 2010

Tile Map
600' x Main Gang from
(State Property)
fractured by

San Pedro Drilling Co. Inc.
6516 Hwy. N
San Pedro, WI 53390-5001

September 1985

check
old tile

weeds

Materials Used
800' 8"
600' 6"
1920' 5"
18750' 4"
20' 8" PVC

All tile installed on 0.17% grade
Scale 1" = 200' approx

Pump

1150' long

1000' long


350' long

check with
trans & cut



KARTECHNER
ENGINEERS, LLC
FARM DRAINAGE
920-324-2874
WAUWATON, WI

Client: Gay, Martha
Farm: City I
Field: Hughes Rd
Name: Gay - Installed 4/12/18
Date: 5/3/2018

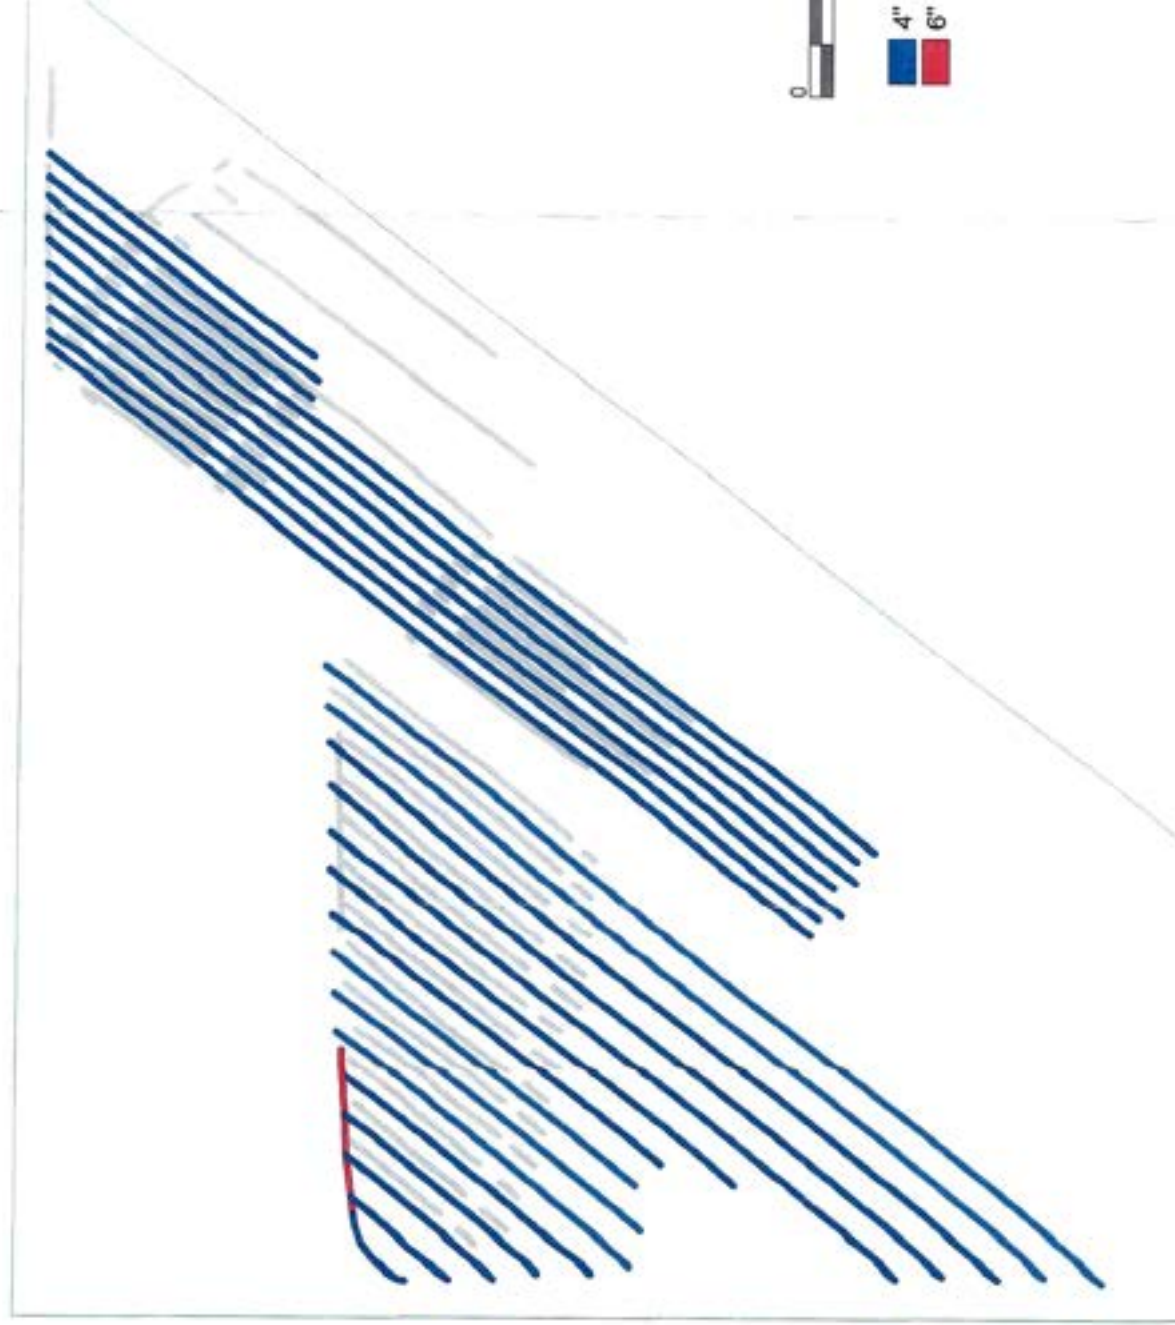

4" 2192.09 ft
6" 242.72 ft

Hughes Rd



KARTECHNER
BROTHERS LLC
FARM DRAINAGE
920-328-2874
WALLFORD, VT

Client: Gay, Martha
Farm: City I
Field: Hughes Rd
Name: Gay - Installed 4/12/18
Date: 5/3/2018



4" 21792.09 ft
6" 242.72 ft

George Gay
4-85
R.J. SURVEYING
50's pines

SUN PRAIRIE DRAINAGE CO., INC
1175 CROSSING RIDGE TR.
SUN PRAIRIE, WI 53590-1237
109 Pierce Street
Randolph, WI 53956

Richard Jovle
414/326-5404


100' 10"
200' 8"
200' 6"
1537' 5"
1975' 4"

Sam 4
East of Hago road

8m - 4.5
100' 10"

See other map

L-1 thru L-9 flow towards main
L1A thru L4A flow towards submain with a separate survey
L-5 goes next to Christ's ditch which will be closed after tilins
it curves around as close to ditch as possible

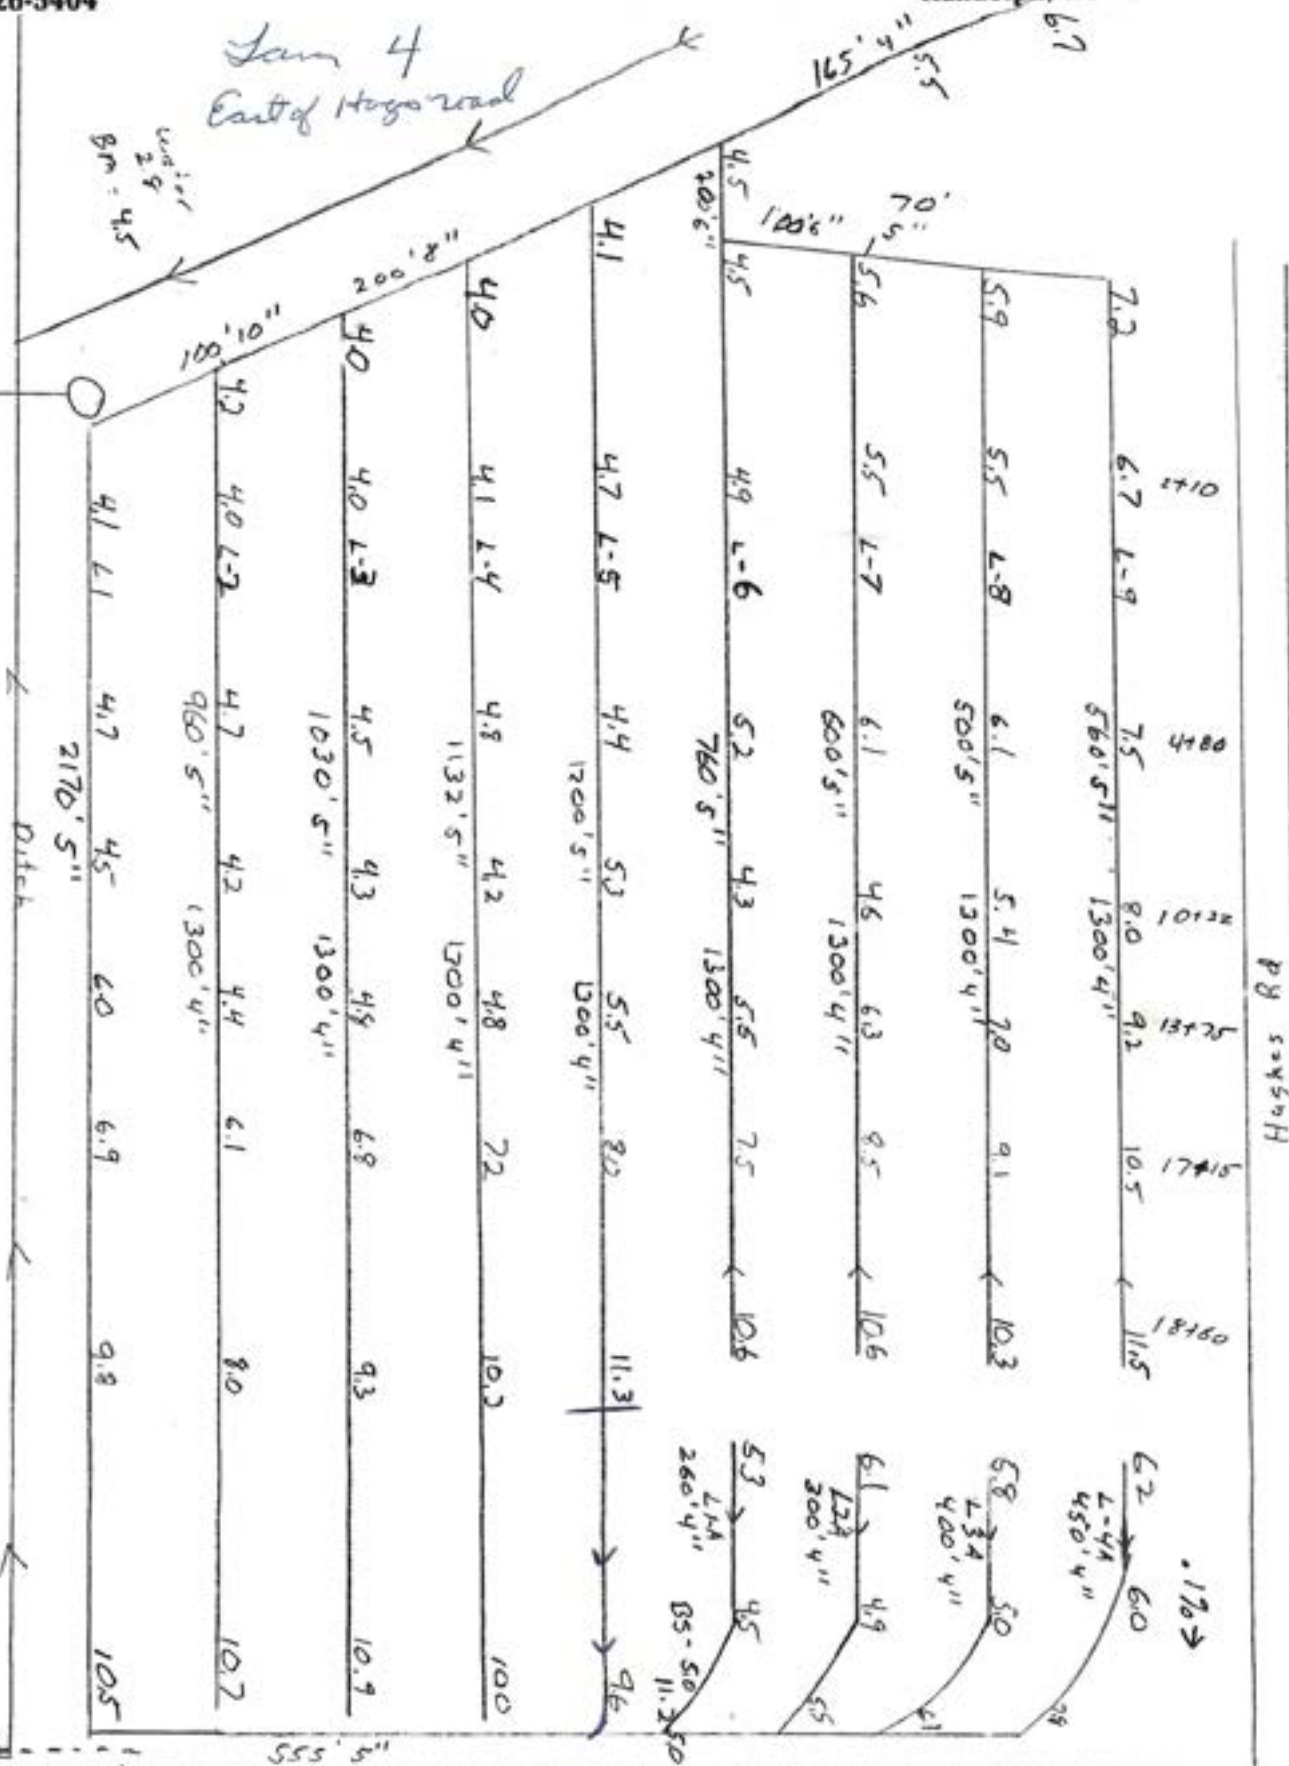

George Gay

Wisconsin Plastic Drain Tile Corporation



SALES OFFICE
P.O. Box 8894
Madison, Wisconsin 53708

PLANT
580 Albion Road
Edgerton, Wisconsin 53534

OFFICE
(608) 221-2922
PLANT
(608) 884-9437

Station	Says on map	Cut should be	
L-1	—	4.0	.2%
L-2	4.2	4.1	
L-3	4.0	3.8	
L-4	4.0	3.7	
L-5	4.1	3.7	
L-6	4.5	3.9	
L-6A	4.5	3.7	1.4%
L-7	5.6	4.1	
L-8	5.9	3.7	
L-9	7.2	4.3	

watch Back falls
on all laterals

R.J. SURVEYING

Richard Jovle
414/326-5404


George Gay
4-85

109 Pierce Street
Randolph, WI 53956

CO TRK II

--- Telephone Cable

Triangle Field for next years tiling

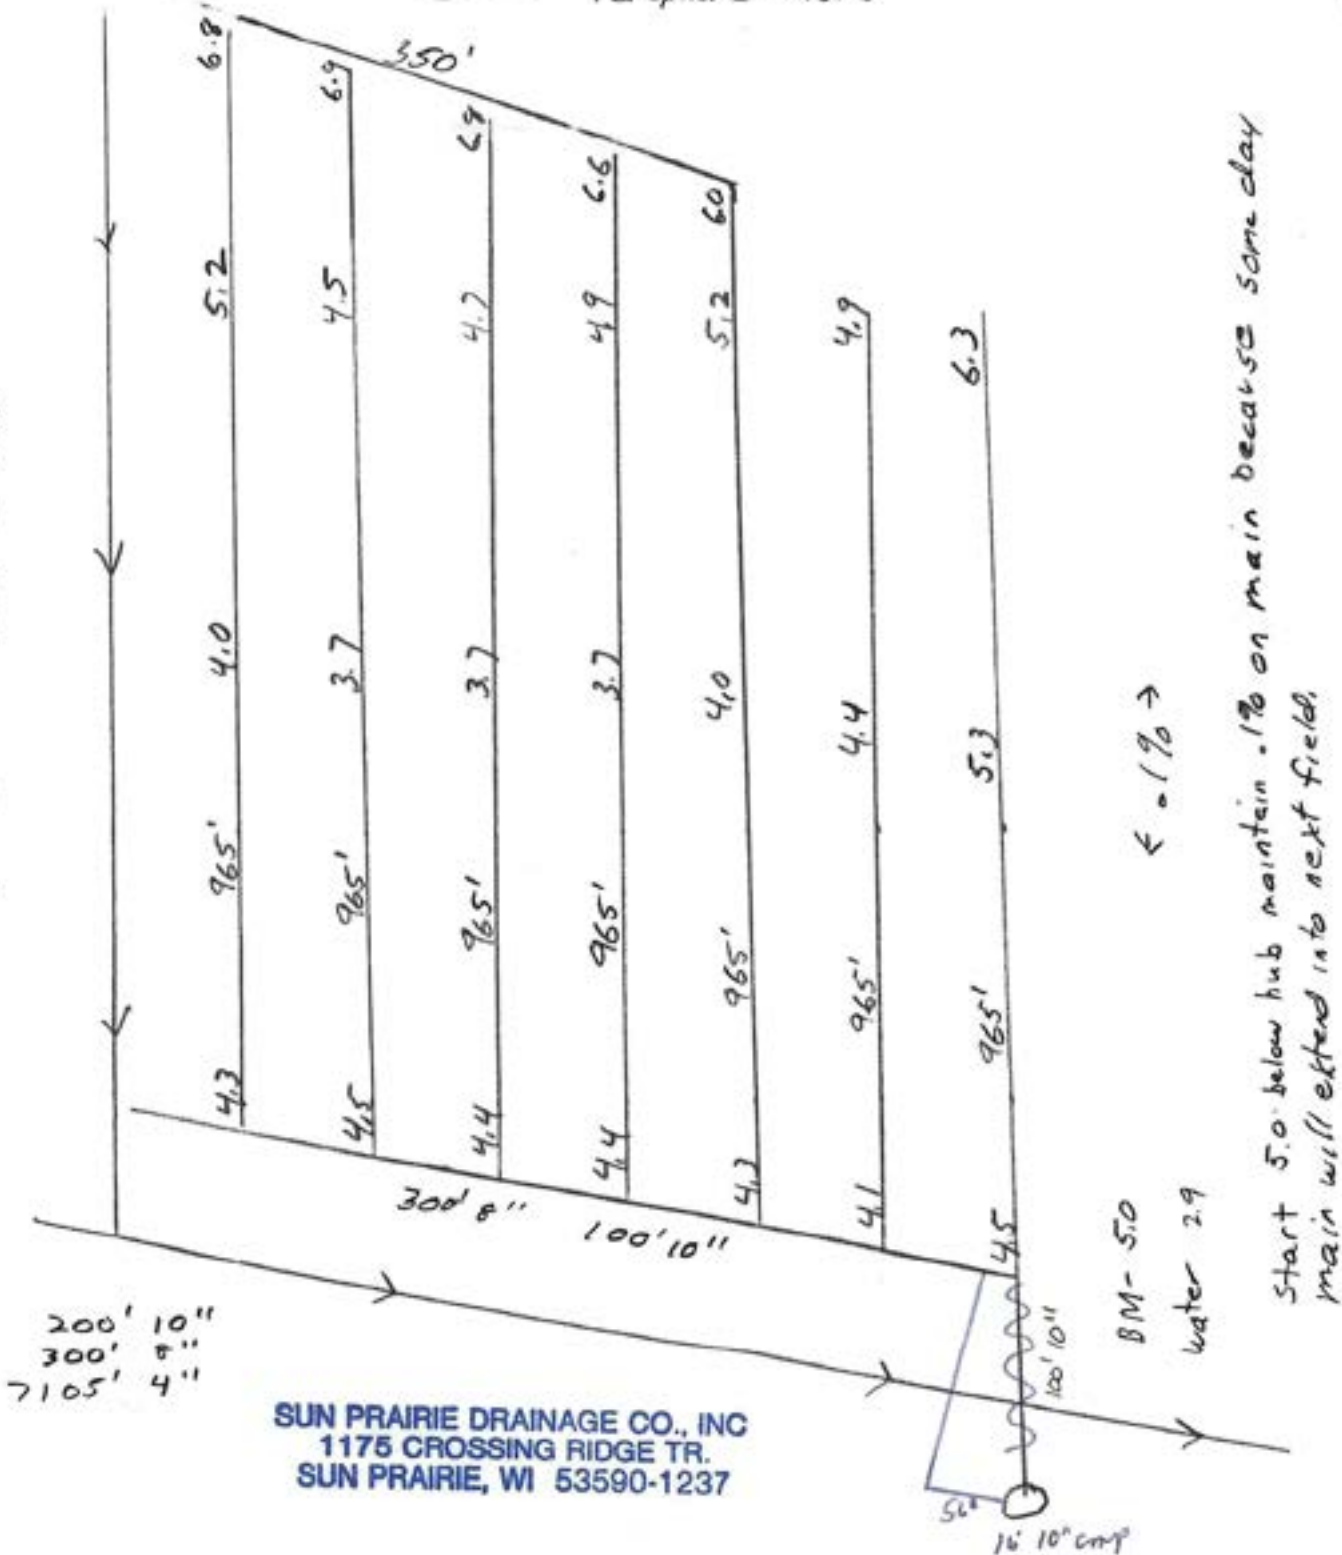

← 1% →

Start 5.0' below hub maintain .1% on main because some clay main will extend into next field.

Start .3 above bottom of road culvert