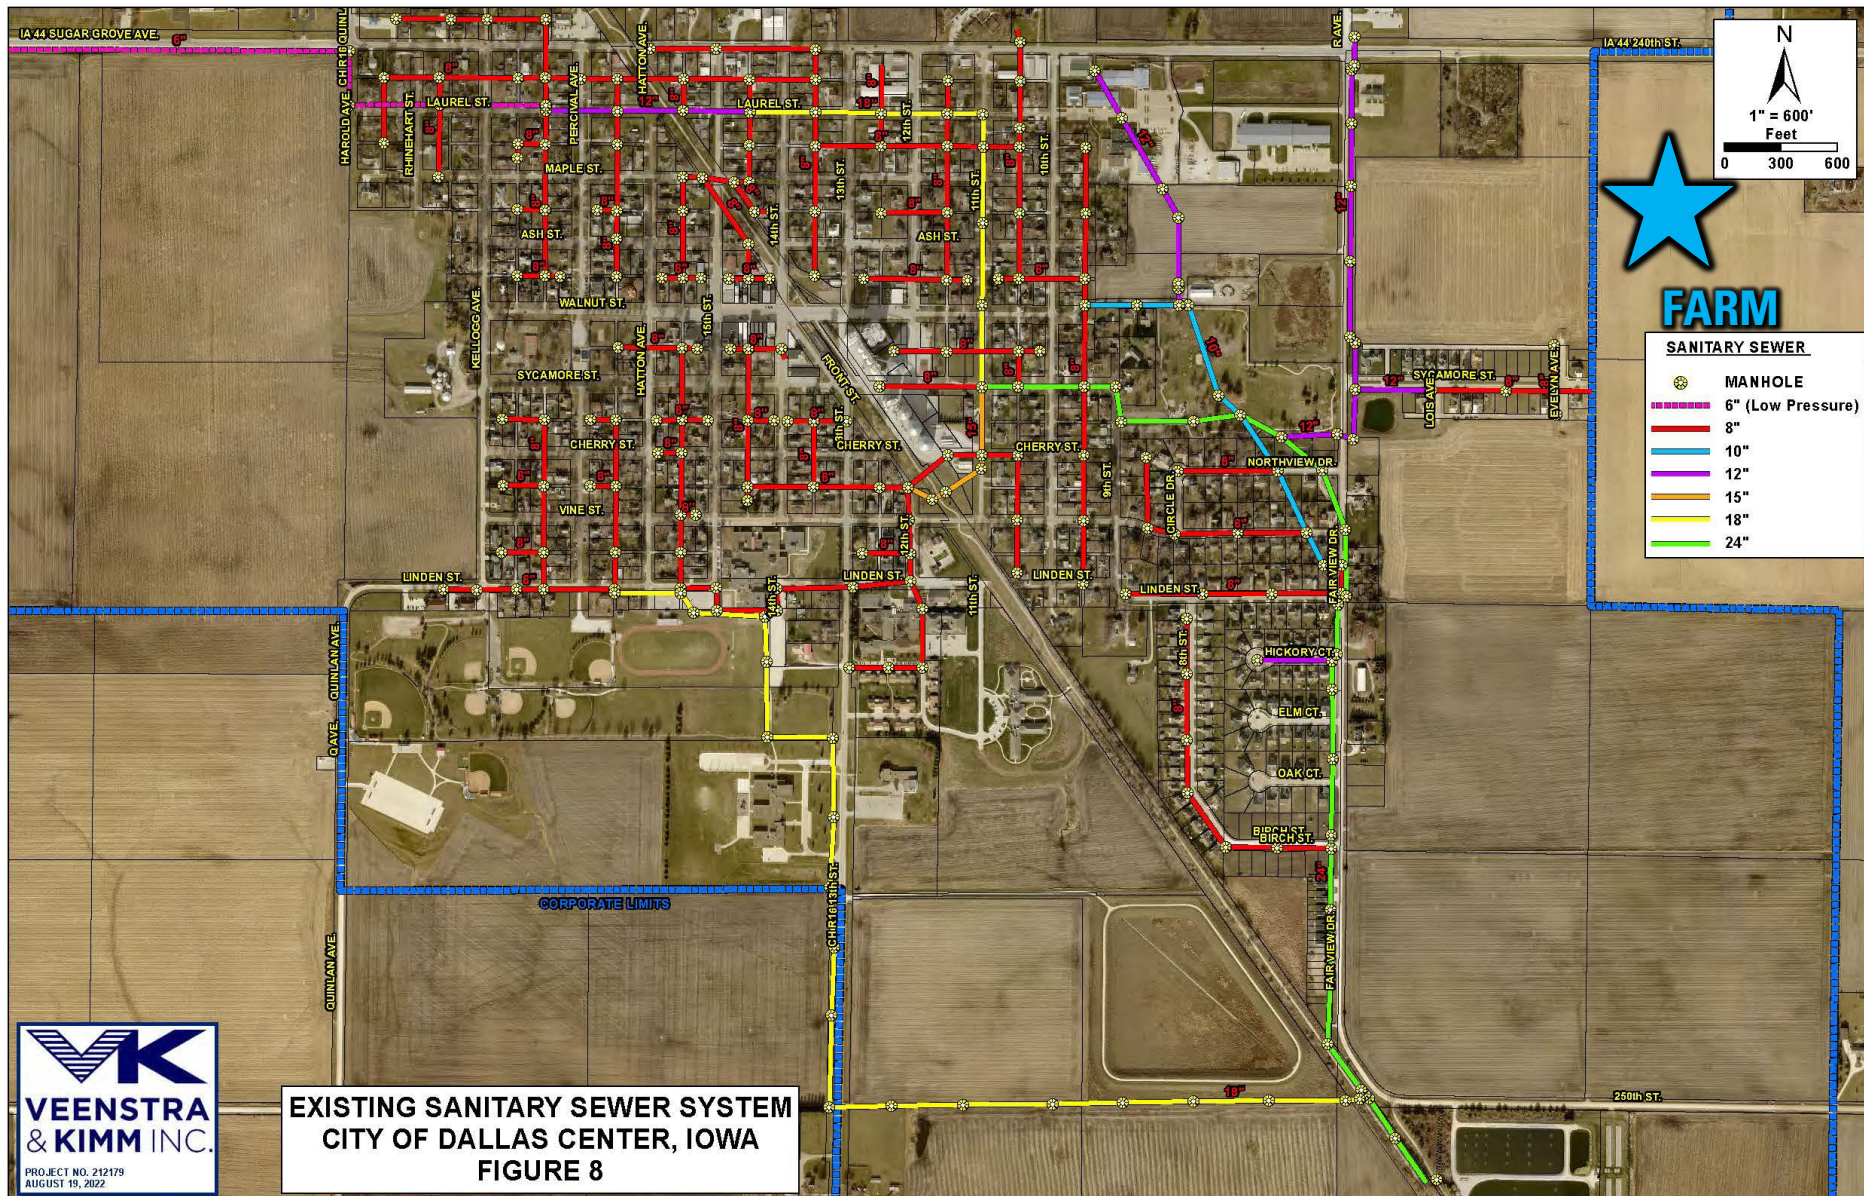


FARM

SANITARY SEWER	
	MANHOLE
	6" (Low Pressure)
	8"
	10"
	12"
	15"
	18"
	24"

**VEENSTRA
& KIMM INC.**

PROJECT NO. 212179
AUGUST 19, 2022

**EXISTING SANITARY SEWER SYSTEM
CITY OF DALLAS CENTER, IOWA
FIGURE 8**