


PAT SKUSTER, RECORDER
MITCHELL COUNTY IOWA

PREPARED BY: KENNETH D. STARK 1622 SOUTH TAFT MASON CITY, IOWA 50401 (641) 423-7947

PLAT OF SURVEY

PLAT 1 of 2

PART OF SE 1/4 SEC 1-T98N-R6W
PART OF SW FRL 1/4 SEC 6-T98N-R15W
MITCHELL COUNTY, IOWA

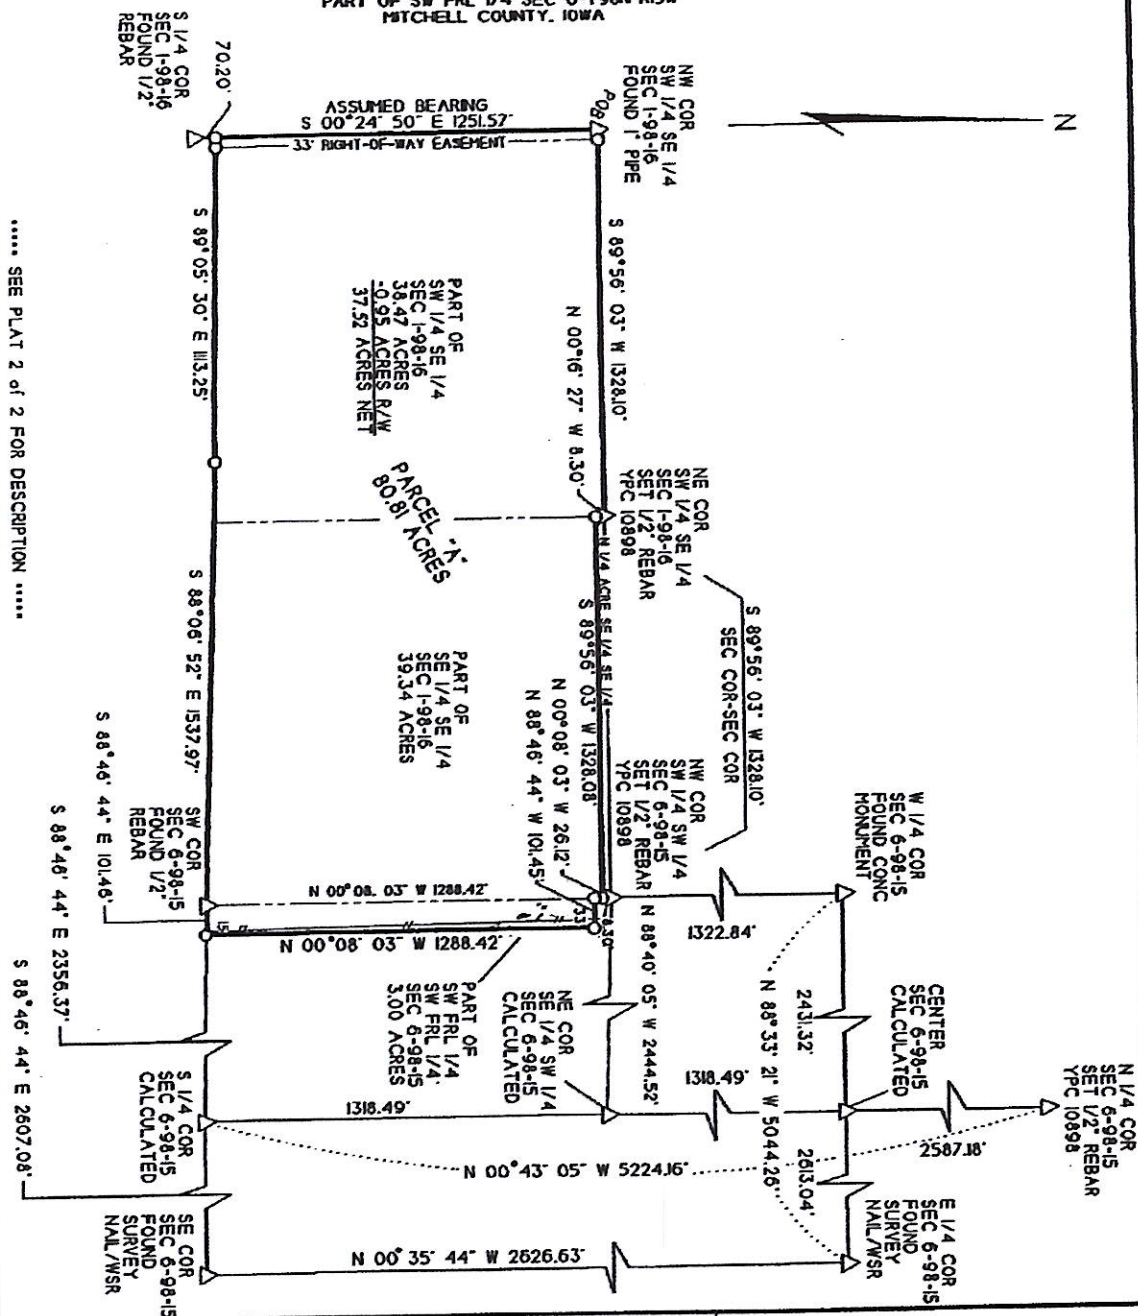

..... SEE PLAT 2 of 2 FOR DESCRIPTION



- - SET 1/2" REBAR YPC CAP 10898
- △ - SECTION CORNER AS NOTED
- - EXISTING FENCE
- YPC - YELLOW PLASTIC CAP
- POB - POINT OF BEGINNING



I HEREBY CERTIFY THAT THIS LAND SURVEYING DOCUMENT WAS PREPARED AND THE RELATED SURVEY WORK WAS PERFORMED BY ME OR UNDER MY PERSONAL SUPERVISION AND THAT I AM A DULY LICENSED LAND SURVEYOR UNDER THE LAWS OF THE STATE OF IOWA.

Kenneth D. Stark 01-25-12
KENNETH D. STARK DATE
LICENSE NUMBER 10898
MY LICENSE RENEWAL DATE IS DECEMBER 31, 2013
PAGES OR SHEETS COVERED BY THIS SEAL: 1

PROPRIETOR: WILMA GRIFFHORST SURVEYED FOR: WILMA GRIFFHORST ESTATE FIELD WORK PERFORMED 01-07-12 PROJECT NO 11169A

PLAT OF SURVEY

PART OF SE 1/4 SEC 1-T98N-R16W
PART OF SW FRL 1/4 SEC 6-T98N-R15W
MITCHELL COUNTY, IOWA

***** DESCRIPTION *****

A PARCEL OF LAND DESIGNATED AS PARCEL "A", LOCATED IN:
PART OF THE SOUTHWEST QUARTER (SW 1/4) OF THE SOUTHEAST QUARTER (SE 1/4) AND PART OF
THE SOUTHEAST QUARTER (SE 1/4) OF THE SOUTHEAST QUARTER (SE 1/4) EXCEPT THE NORTH ONE-
FOURTH (N 1/4) ACRE THEREOF, OF SECTION 1, TOWNSHIP 98 NORTH, RANGE 16 WEST OF THE 5TH
P.M.; AND PART OF THE WEST 3 ACRES OF THE SOUTH 38.88 ACRES OF THE WEST 79.76 ACRES OF
THE SOUTHWEST FRACTIONAL QUARTER (SW FRL 1/4) OF SECTION 6, TOWNSHIP 98 NORTH, RANGE
15 WEST OF THE 5TH P.M., ALL BEING SITUATED IN MITCHELL COUNTY, IOWA, DESCRIBED AS:
BEGINNING AT THE NORTHWEST CORNER (NW COR) OF THE SOUTHWEST QUARTER (SW 1/4) OF THE
SOUTHEAST QUARTER (SE 1/4) OF SAID SECTION 1; THENCE ON AN ASSUMED BEARING S 00° 24' 50" E
1251.57 FEET ALONG THE WEST LINE OF THE SOUTHEAST QUARTER OF SAID SECTION 1; THENCE
S 89° 05' 30" E 1113.25 FEET; THENCE S 88° 06' 52" E 1537.97 FEET TO THE SOUTHWEST CORNER
(SW COR) OF SAID SECTION 6; THENCE S 88° 46' 44" E 101.46 FEET ALONG THE SOUTH LINE OF THE
SOUTHWEST FRACTIONAL QUARTER (SW FRL 1/4) OF SAID SECTION 6 TO THE SOUTHEAST CORNER
OF THE WEST 3 ACRES OF THE SOUTH 38.88 ACRES OF THE WEST 79.76 ACRES OF THE SOUTHWEST
FRACTIONAL QUARTER (SW FRL 1/4) OF SAID SECTION 6; THENCE N 00° 08' 03" W 1288.42 FEET
ALONG THE EAST LINE OF SAID WEST 3 ACRES TO THE NORTHEAST CORNER OF SAID WEST 3
ACRES; THENCE N 88° 46' 44" W 101.45 FEET ALONG THE NORTH LINE OF SAID WEST 3 ACRES TO THE
NORTHWEST CORNER (NW COR) OF SAID WEST 3 ACRES; THENCE N 00° 08' 03" W 26.12 FEET ALONG
THE EAST LINE OF THE SOUTHEAST QUARTER (SE 1/4) OF THE SOUTHEAST QUARTER (SE 1/4) OF
SAID SECTION 1 TO THE SOUTH LINE OF THE NORTH ONE QUARTER (N 1/4) ACRE OF SAID
SOUTHEAST QUARTER (SE 1/4) OF THE SOUTHEAST QUARTER (SE 1/4); THENCE S 89° 56' 03" W 1328.08
FEET ALONG SAID SOUTH LINE TO THE EAST LINE OF THE SOUTHWEST QUARTER (SW 1/4) OF THE
SOUTHEAST QUARTER (SE 1/4) OF SAID SECTION 1; THENCE N 00° 16' 27" W 8.30 FEET ALONG SAID
EAST LINE TO THE NORTHEAST CORNER (NE COR) OF SAID SOUTHWEST QUARTER (SW 1/4) OF THE
SOUTHEAST QUARTER (SE 1/4); THENCE S 89° 56' 03" W 1328.10 FEET ALONG THE NORTH LINE OF
SAID SOUTHWEST QUARTER (SW 1/4) OF THE SOUTHEAST QUARTER (SE 1/4) TO THE POINT OF
BEGINNING. SAID PARCEL "A" CONTAINS 80.81 ACRES INCLUDING 0.95 ACRES IN PUBLIC RIGHT-OF-
WAY EASEMENT AND IS SUBJECT TO ALL, IF ANY, EASEMENTS OF RECORD.



- O - SET 1/2" REBAR YPC CAP 10898
- △ - SECTION CORNER AS NOTED
- - EXISTING FENCE
- YPC - YELLOW PLASTIC CAP
- POB - POINT OF BEGINNING



I HEREBY CERTIFY THAT THIS LAND SURVEYING DOCUMENT
WAS PREPARED AND THE RELATED SURVEY WORK WAS PER-
FORMED BY ME OR UNDER MY PERSONAL SUPERVISION AND
THAT I AM A DULY LICENSED LAND SURVEYOR UNDER THE
LAWS OF THE STATE OF IOWA

Kenneth D. Stark 01-25-12
KENNETH D. STARK DATE


LICENSE NUMBER 10898

MY LICENSE RENEWAL DATE IS DECEMBER 31, 2013

PAGES OR SHEETS COVERED BY THIS SEAL: 1

PAT SKUSTER, RECORDER
MITCHELL COUNTY IOWA

PREPARED BY: KENNETH D. STARK 1622 SOUTH TAFT MASON CITY, IOWA 50401 (641) 423-7947

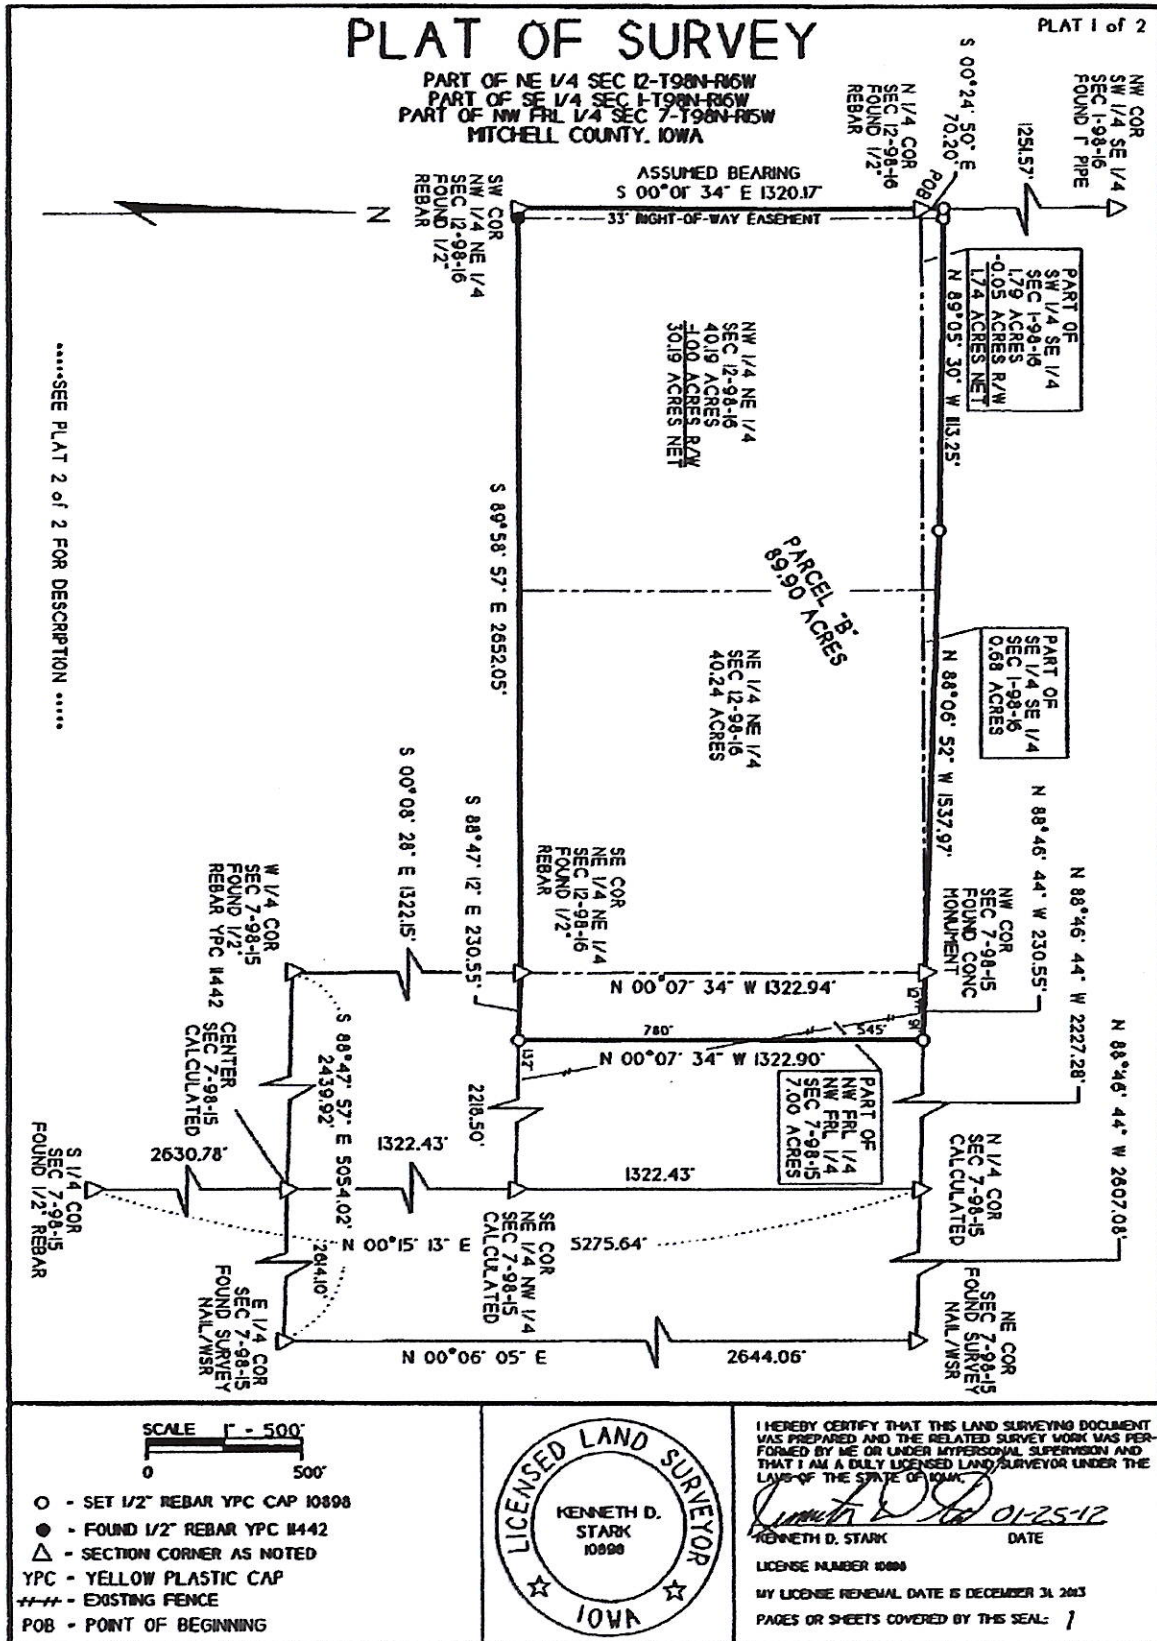

PLAT OF SURVEY

PART OF NE 1/4 SEC 12-T98N-R6W
 PART OF SE 1/4 SEC 1-T98N-R6W
 PART OF NW FRL 1/4 SEC 7-T98N-R5W
 MITCHELL COUNTY, IOWA

***** DESCRIPTION *****

A PARCEL OF LAND DESIGNATED AS PARCEL "B", LOCATED IN:
 THE NORTH HALF (N 1/2) OF THE NORTHEAST QUARTER (NE 1/4) OF SECTION 12, TOWNSHIP 98 NORTH, RANGE 16 WEST OF THE 5th P.M.; THE SOUTHWEST QUARTER (SW 1/4) OF THE SOUTHEAST QUARTER (SE 1/4) AND THE SOUTHEAST QUARTER (SE 1/4) OF THE SOUTHEAST QUARTER (SE 1/4) OF SECTION 1, TOWNSHIP 98 NORTH, RANGE 16 WEST OF THE 5th P.M.; THE WEST 7 ACRES OF THE NORTHWEST FRACTIONAL QUARTER (NW FRL 1/4) OF THE NORTHWEST FRACTIONAL QUARTER (NW FRL 1/4) OF SECTION 7, TOWNSHIP 98 NORTH, RANGE 15 WEST OF THE 5th P.M., ALL BEING SITUATED IN MITCHELL COUNTY, IOWA DESCRIBED AS:
 BEGINNING AT THE NORTH QUARTER CORNER OF SAID SECTION 12; THENCE ON AN ASSUMED BEARING S 00° 01' 34" E 1320.17 FEET ALONG THE WEST LINE OF THE NORTHEAST QUARTER (NE 1/4) OF SAID SECTION 12 TO THE SOUTH LINE OF THE NORTH HALF (N 1/2) OF THE NORTHEAST QUARTER (NE 1/4) OF SAID SECTION 12; THENCE S 89° 58' 57" E 2652.05 FEET ALONG SAID SOUTH LINE TO THE SOUTHWEST CORNER (SW COR) OF THE WEST 7 ACRES OF THE NORTHWEST FRACTIONAL QUARTER (NW FRL 1/4) OF THE NORTHWEST FRACTIONAL QUARTER (NW FRL 1/4) OF SAID SECTION 7; THENCE S 88° 47' 12" E 230.55 FEET ALONG THE SOUTH LINE OF THE 7 ACRES TO THE SOUTHEAST CORNER (SE COR) OF SAID 7 ACRES; THENCE N 00° 07' 34" W 1322.90 FEET ALONG THE EAST LINE OF SAID 7 ACRES TO THE NORTHEAST CORNER (NE COR) OF SAID 7 ACRES; THENCE N 88° 46' 44" W 230.55 FEET ALONG THE NORTH LINE OF SAID 7 ACRES TO THE NORTHWEST CORNER (NW COR) OF SAID SECTION 7; THENCE N 88° 06' 52" W 1537.97 FEET; THENCE N 89° 05' 30" W 1113.25 FEET TO THE WEST LINE OF THE SOUTHWEST QUARTER (SW 1/4) OF THE SOUTHEAST QUARTER (SE 1/4) OF SAID SECTION 1; THENCE S 00° 24' 50" E 70.20 FEET ALONG SAID WEST LINE TO THE POINT OF BEGINNING. SAID PARCEL "B" CONTAINS 89.90 ACRES, INCLUDING 1.05 ACRES IN PUBLIC RIGHT-OF-WAY EASEMENT AND IS SUBJECT TO ALL, IF ANY, EASEMENTS OF RECORD.

SCALE 1" = 500'
 0 500'

- - SET 1/2" REBAR YPC CAP 10898
- - FOUND 1/2" REBAR YPC 1442
- △ - SECTION CORNER AS NOTED
- YPC - YELLOW PLASTIC CAP
- - EXISTING FENCE
- POB - POINT OF BEGINNING



I HEREBY CERTIFY THAT THIS LAND SURVEYING DOCUMENT WAS PREPARED AND THE RELATED SURVEY WORK WAS PERFORMED BY ME OR UNDER MY PERSONAL SUPERVISION AND THAT I AM A DULY LICENSED LAND SURVEYOR UNDER THE LAWS OF THE STATE OF IOWA.

Kenneth D. Stark 01-25-12
 KENNETH D. STARK DATE

LICENSE NUMBER 10898
 MY LICENSE RENEWAL DATE IS DECEMBER 31, 2013
 PAGES OR SHEETS COVERED BY THIS SEAL: 1

T-98-N, R-16-W, SECTION 1
T-98-N, R-15-W, SECTION 6



BEARINGS & DISTANCES

(A)	S55°56'37"E	1555.21'
(B)	S65°05'19"E	38.00'
(C)	S74°14'00"E	570.80'

2 3 4 5
--

REFERENCE LINE DESCRIPTION

BEING A SIXTY (60) FOOT WIDE PERMANENT EASEMENT AND RIGHT OF WAY OVER, UNDER AND ACROSS THAT CERTAIN PARCEL OF LAND DESCRIBED AS THE SOUTH HALF OF THE SOUTHEAST QUARTER LESS THE NORTH .25 ACRE OF SECTION 1, BEING MORE SPECIFICALLY DESCRIBED AS THE SOUTHWEST QUARTER OF THE SOUTHEAST QUARTER AND THE SOUTHEAST QUARTER OF THE SOUTHEAST QUARTER LESS THE NORTH .25 ACRE, SECTION 1 TOWNSHIP 98 NORTH, RANGE 16 WEST AND THE WEST THREE (3) ACRES OF THE FRACTIONAL SOUTHWEST QUARTER OF THE SOUTHWEST QUARTER OF SECTION 6, TOWNSHIP 98 NORTH, RANGE 15 WEST MITCHELL COUNTY, IOWA, BEING DESCRIBED IN VOLUME 70, PAGE 90 OF THE DEED RECORDS OF MITCHELL COUNTY, IOWA. SAID PERMANENT EASEMENT AND RIGHT OF WAY BEING FIFTEEN (15) FEET NORTHEASTERLY AND FORTY FIVE (45) FEET SOUTHWESTERLY OF THE FOLLOWING DESCRIBED REFERENCE LINE:

BEGINNING AT A POINT ON THE NORTH LINE OF SAID SOUTHWEST QUARTER OF THE SOUTHEAST QUARTER LESS THE NORTH .25 ACRE OF SECTION 1, FROM WHICH THE NORTHWEST CORNER OF SAID SOUTHWEST QUARTER OF THE SOUTHEAST QUARTER LESS THE NORTH .25 ACRE OF SECTION 1, BEARS SOUTH 89°31'51" WEST, A DISTANCE OF 861.15 FEET, BEING APPROXIMATELY SIXTY FIVE (65) FEET NORTHEASTERLY OF AND PARALLEL WITH AN EXISTING 12" DOME PIPELINE THE FOLLOWING COURSE AND DISTANCE;

THENCE SOUTH 55°56'37" EAST, AT A DISTANCE OF 549.15 FEET, PASS THE EAST LINE OF SAID SOUTHWEST QUARTER OF THE SOUTHEAST QUARTER LESS THE NORTH .25 ACRE OF SECTION 1, IN ALL A DISTANCE OF 1555.21 FEET TO A POINT, LEAVING SAID PARALLEL;

THENCE SOUTH 65°05'19" EAST, A DISTANCE OF 38.00 FEET TO A POINT;

THENCE SOUTH 74°14'00" EAST, AT A DISTANCE OF 473.96 FEET PASS THE EAST LINE OF SAID SOUTHEAST QUARTER OF THE SOUTHEAST QUARTER LESS THE NORTH .25 ACRE OF SECTION 1, IN ALL A DISTANCE OF 570.80 FEET TO THE TERMINAL POINT ON THE EAST LINE OF SAID WEST THREE (3) ACRES OF THE FRACTIONAL SOUTHWEST QUARTER OF THE SOUTHWEST QUARTER OF SECTION 6, FROM WHICH THE SOUTHEAST CORNER OF SAID WEST THREE (3) ACRES OF THE FRACTIONAL SOUTHWEST QUARTER OF THE SOUTHWEST QUARTER OF SECTION 6, BEARS SOUTH 00°16'51" EAST, A DISTANCE OF 271.44 FEET. SAID REFERENCE LINE BEING A TOTAL DISTANCE OF 2164.01 FEET AND SAID PERMANENT EASEMENT CONTAINING 2.98 ACRES OF LAND.

TEMPORARY WORK SPACE DESCRIPTION

BEING TWO (2) TEMPORARY WORK SPACE EASEMENTS, THE FIRST BEING A FORTY FIVE (45) FOOT WIDE STRIP OF LAND, PARALLEL WITH AND ADJACENT TO THE NORTHEASTERLY LINE OF THE ABOVE DESCRIBED SIXTY (60) FOOT WIDE PERMANENT EASEMENT AND RIGHT OF WAY. THE SECOND BEING A TEN (10) FOOT WIDE STRIP OF LAND, PARALLEL WITH AND ADJACENT TO THE SOUTHWESTERLY LINE OF SAID SIXTY (60) FOOT WIDE PERMANENT EASEMENT AND RIGHT OF WAY, BOTH EASEMENTS EXTENDING OR SHORTENING AT THEIR SIDELINES TO INTERSECT WITH AND TERMINATE AT SAID NORTH LINE OF SAID SOUTHWEST QUARTER OF THE SOUTHEAST QUARTER LESS THE NORTH .25 ACRE OF SECTION 1 AND SAID EAST LINE OF SAID WEST THREE (3) ACRES OF THE FRACTIONAL SOUTHWEST QUARTER OF THE SOUTHWEST QUARTER OF SECTION 6, CONTAINING 2.73 ACRES OF LAND.

ISSUED W/SURVEY REV. 2 DATE: 4/29/99

FILE INFO: I:\2804.000\APLATS\MITCHELL\c8052p.dwg 1=500 04/26/1999 12:27 FW