


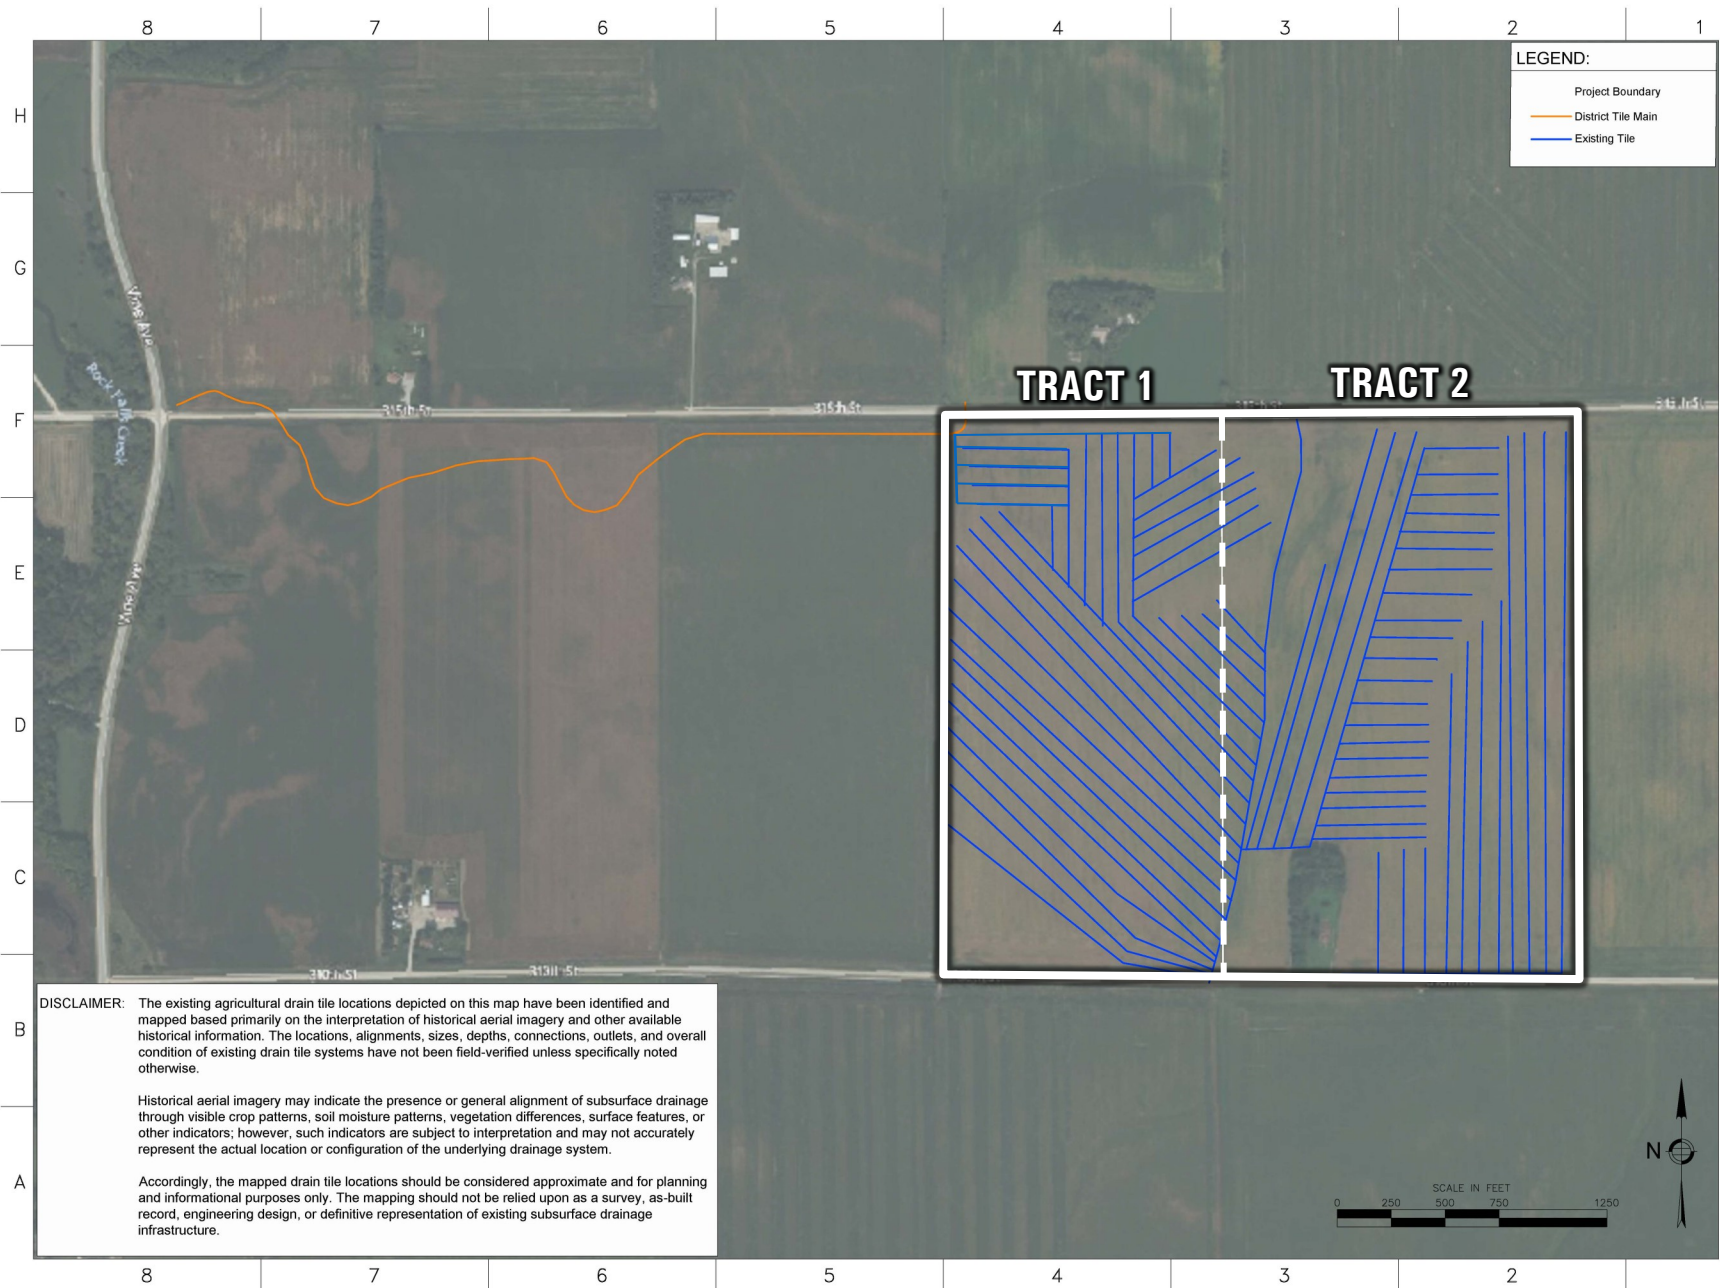

Rev	Issued For	Date	Init
0	Review	10/6/2026	JD

Tract 1 & 2 Falls Township, IA

2026 (4/25/26) 10/6/2026 10/6/2026 10/6/2026
 Project: DT-101 10/6/2026 Rev: 0/1 10/6/2026

Drain Tile Mapping

Scale: 1"=250'

Drawn by: J. Dwyer

Sheet Rev: 0

DT-101