



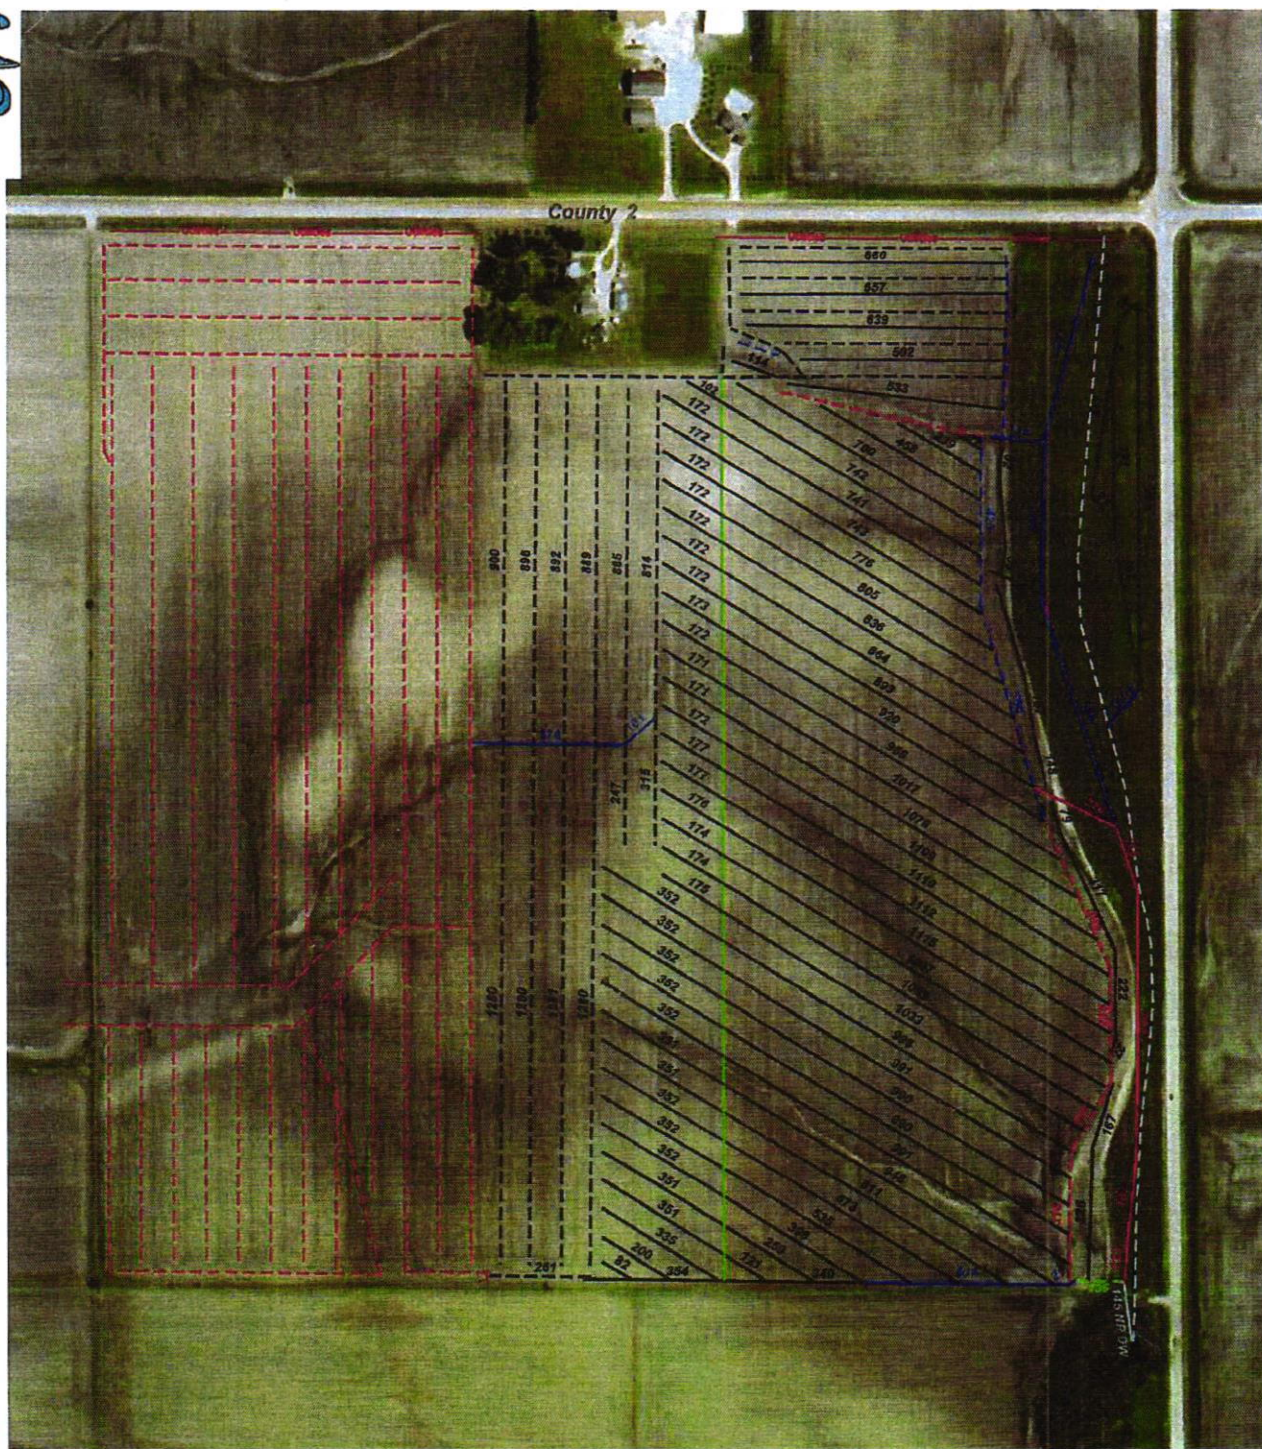

**Legend:**

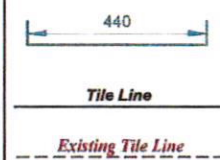

**HODGMAN**  
DRAINAGE COMPANY INC.

60731 120th Ave  
Claremont, MN 55924  
Office: 507-528-2225  
Fax: 507-528-2210  
www.hodgmandrainage.com

| Materials | Doug Sheely | Brad Sheely |
|-----------|-------------|-------------|
| 4" Tile   | 10,981 LF   | 33,554 LF   |
| 5" Tile   |             | 2,254 LF    |
| 6" Tile   |             | 1,356 LF    |
| 8" Tile   |             |             |
| 10" DW    |             | 145 LF      |
| 12" Tile  |             |             |
| 15" Tile  |             |             |

|           |                    |
|-----------|--------------------|
| Owner:    | Brad/Doug Sheely   |
| Township: | Dexter - Section 7 |
| County:   | Mower              |
| State:    | MN                 |
| Date:     | October 2013       |
| Spacings: | 60'                |
| Filename: | DR07SE             |