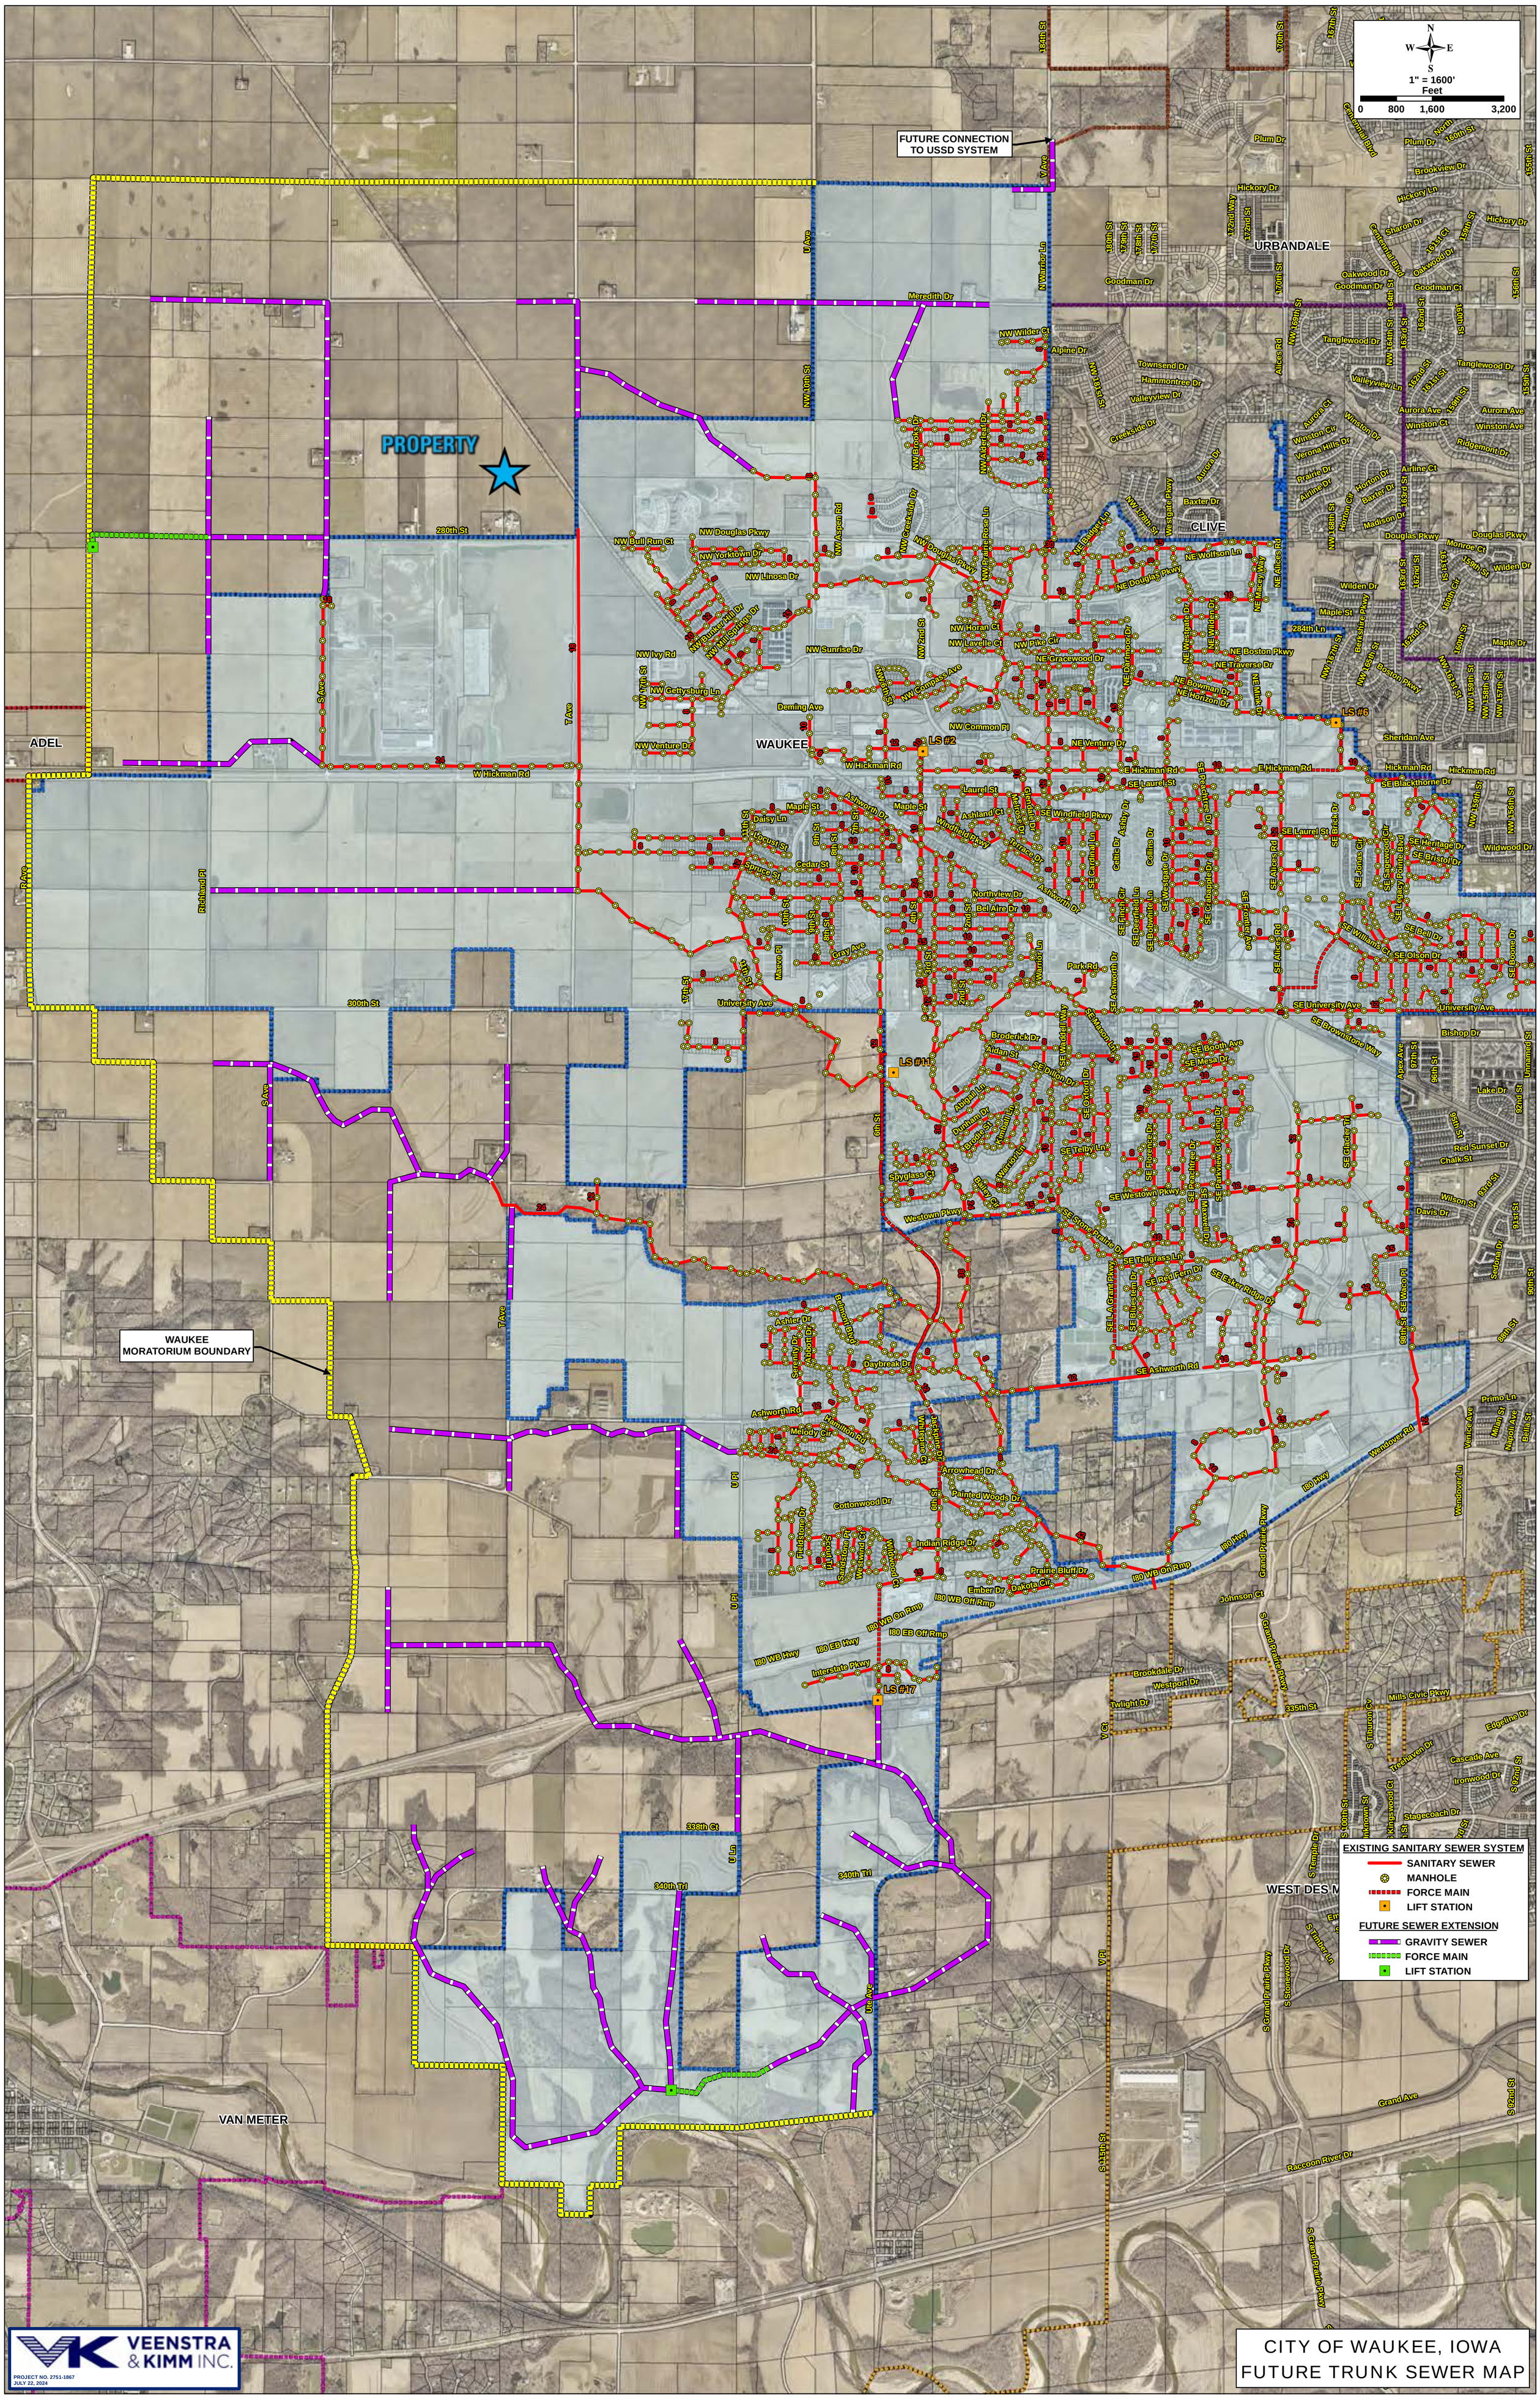
N
W
E
S
1" = 1600'
Feet
0
800
1,600
3,200
FUTURE CONNECTION TO USSD SYSTEM
PROPERTY
ADEL
WAUKEE
URBANDALE
CLIVE
WEST DES M
VAN METER
WAUKEE MORATORIUM BOUNDARY
LS #2
LS #6
LS #11
LS #17
EXISTING SANITARY SEWER SYSTEM
SANITARY SEWER
MANHOLE
FORCE MAIN
LIFT STATION
FUTURE SEWER EXTENSION
GRAVITY SEWER
FORCE MAIN
LIFT STATION
VEENSTRA & KIMM INC.
PROJECT NO. 2751-1867
JULY 22, 2024
CITY OF WAUKEE, IOWA
FUTURE TRUNK SEWER MAP