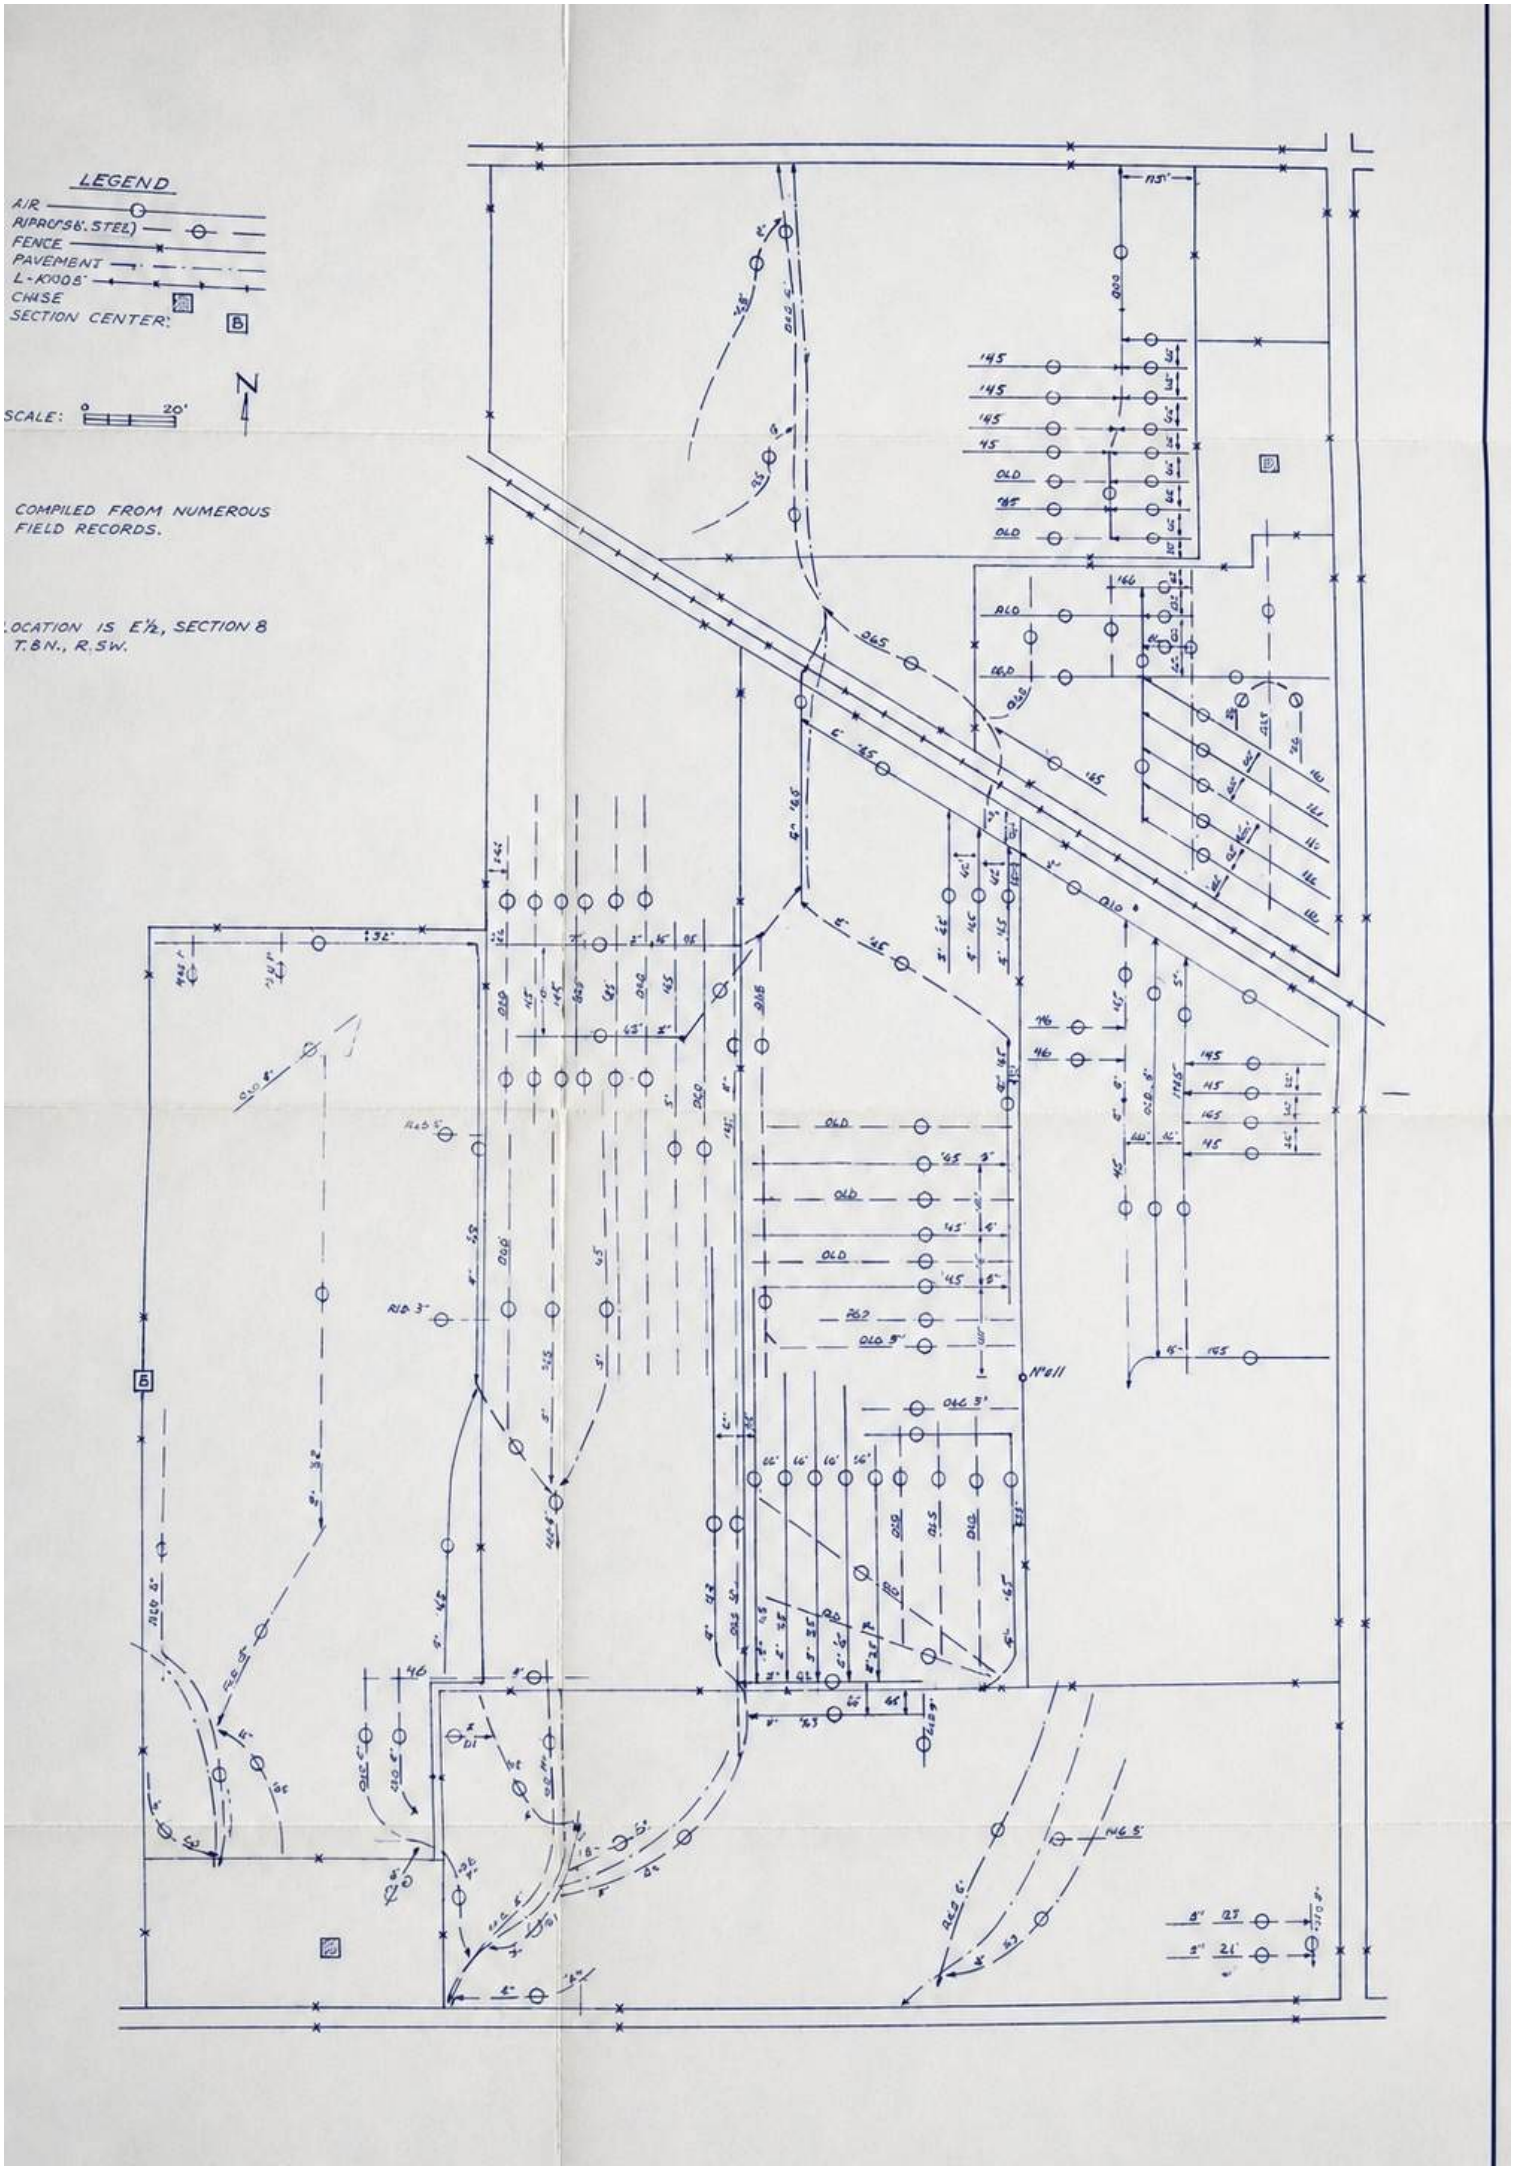
LEGEND
AIR
RIPRAP(S.B. STEEL)
FENCE
PAVEMENT
L-KNOB
CHISE
SECTION CENTER:
SCALE:
0
20'
N
COMPILED FROM NUMEROUS FIELD RECORDS.
LOCATION IS E½, SECTION 8 T.8N., R.5W.
OLD
145
165
146
115'
N°811