


CERTIFICATE OF SURVEY


IN THE N1/2 SE1/4 & SE1/4 SE1/4 SECTION 16-T101N-R17W MOWER COUNTY, MINNESOTA

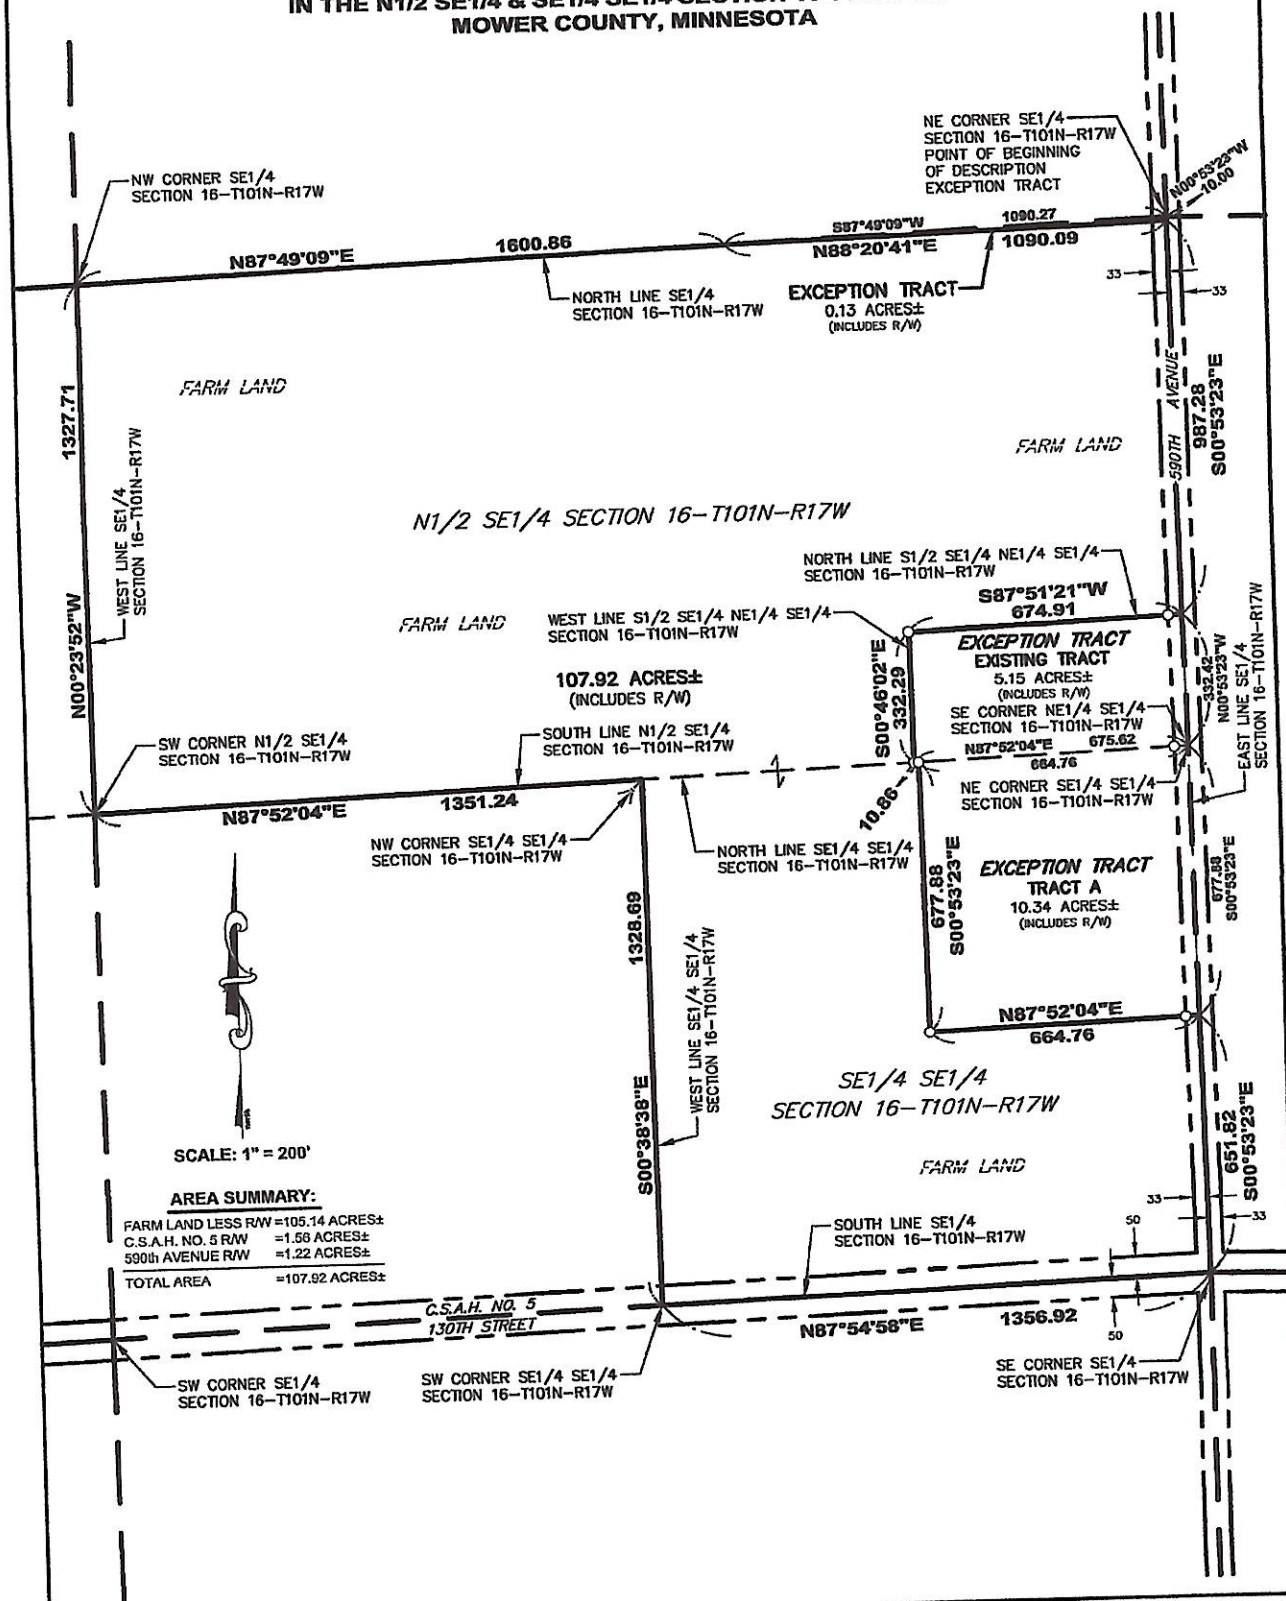

LEGEND:
○ = 5/8" x 16" iron stake monument
(Capped RLS 13807)-Placed
● = iron stake monument-Found

FOR: TED & STEPHANIE COMPTON

LOCATION MAP

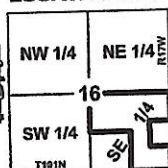

Date: -
Drawn by: ADM
Book: -
Coord-System: MNDOT CO. NAD83 (98)
Job No: 11-044B

Revised date: -
Survey: -
Page: -

COPYRIGHT
by JONES, HAUGH & SMITH INC.
This drawing and format are protected by
Copyright and all rights are reserved. The use
of this drawing and format is strictly prohibited
without the written consent and permission of
Jones, Haugh & Smith Inc.

I hereby certify that this survey, plan, or report was prepared by me or
under my direct supervision and that I am a duly Licensed Land
Surveyor under the laws of the State of Minnesota.


John H. Schulte IV
Date:

L.S. No. 13807

JHS Jones, Haugh & Smith Inc.
ENGINEERS SURVEYORS
515 SOUTH WASHINGTON AVE
ALBERT LEA, MN. 56007
507-373-4876
Albert Lea • Austin • Owatonna

CERTIFICATE OF SURVEY

IN THE SE1/4 SE1/4 SECTION 16-T101N-R17W
MOWER COUNTY, MINNESOTA

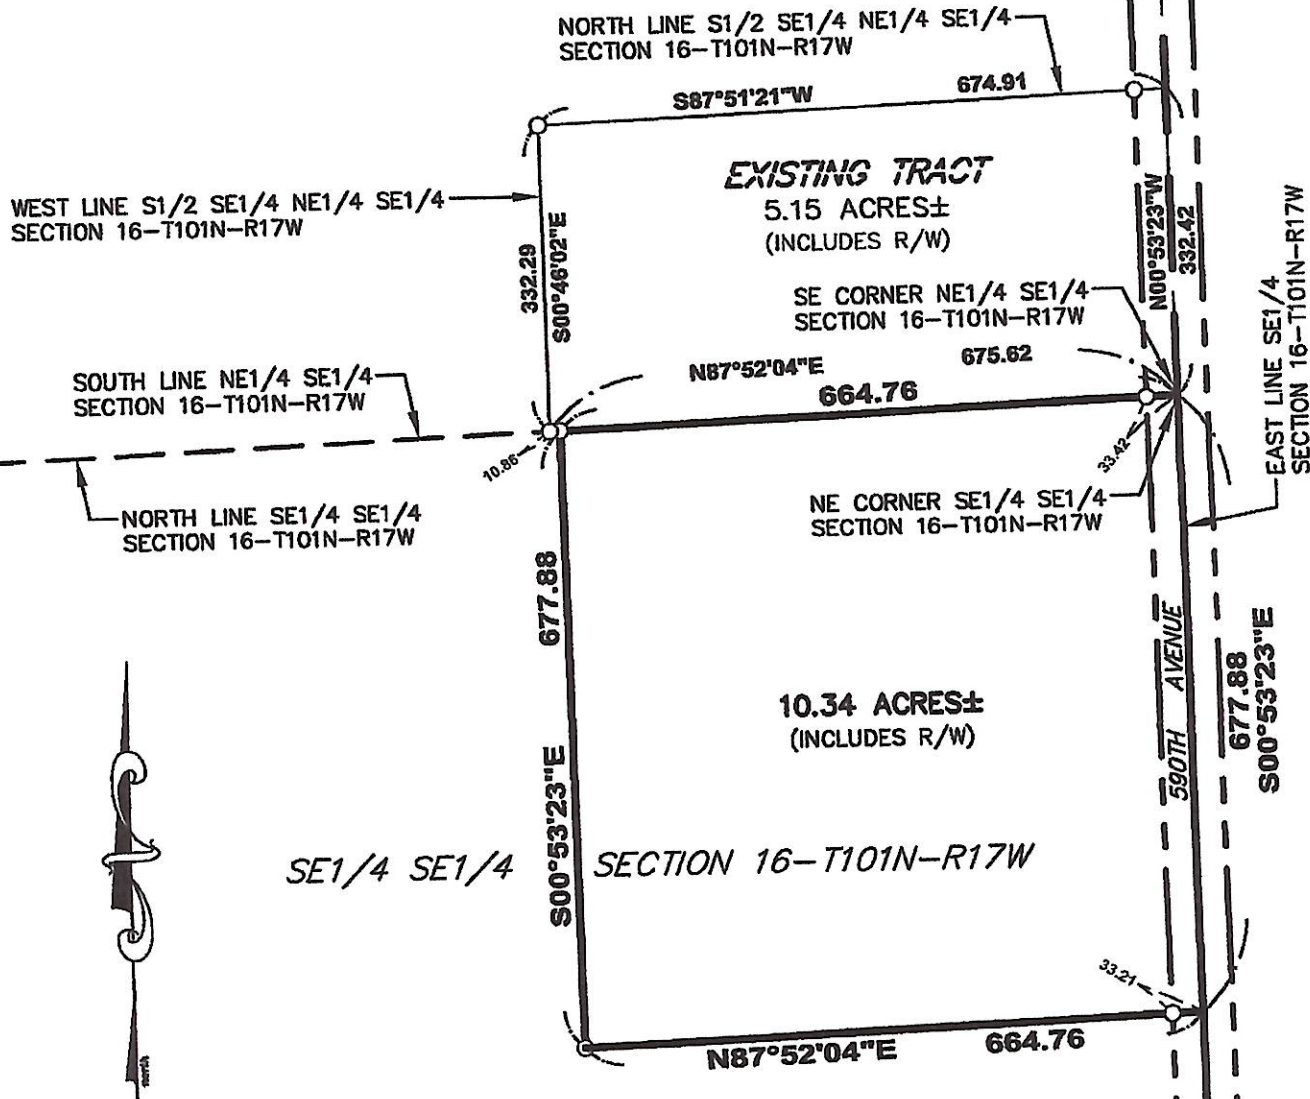

SCALE: 1" = 200'

LEGEND:


- = 5/8" x 16" Iron stake monument
(Capped RLS 13807)-Placed
- = Iron stake monument-Found

AREA SUMMARY:

BLDG SITE LESS R/W = 9.82 ACRES±
 590th AVENUE R/W = 0.52 ACRES±
 TOTAL AREA = 10.34 ACRES±

FOR: CRAIG HELGESON

LOCATION MAP

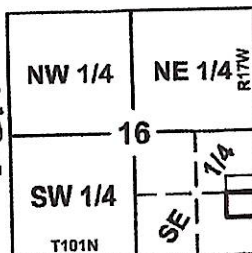

Date:-
 Drawn by: ADM
 Book:-
 Coord-System: MNDOT CO. NAD83 (96)
 Job No: 11-044A

Revised date:-
 Survey:-
 Page:-

COPYRIGHT
 by JONES, HAUGH & SMITH INC.
 This drawing and format are protected by
 Copyright and all rights are reserved. The use
 of this drawing and format is strictly prohibited
 without the written consent and permission of
 Jones, Haugh & Smith Inc.

I hereby certify that this survey, plan, or report was prepared by me or
 under my direct supervision and that I am a duly Licensed Land
 Surveyor under the laws of the State of Minnesota.

John H. Schulte IV
 Date:

L.S. No. 13807

JHS
ENGINEERS
SURVEYORS
 Established 1945
 Albert Lea - Austin - Owatonna



Jones, Haugh & Smith Inc.
 515 SOUTH WASHINGTON AVE.
 ALBERT LEA, MN. 56007
 507-373-4876